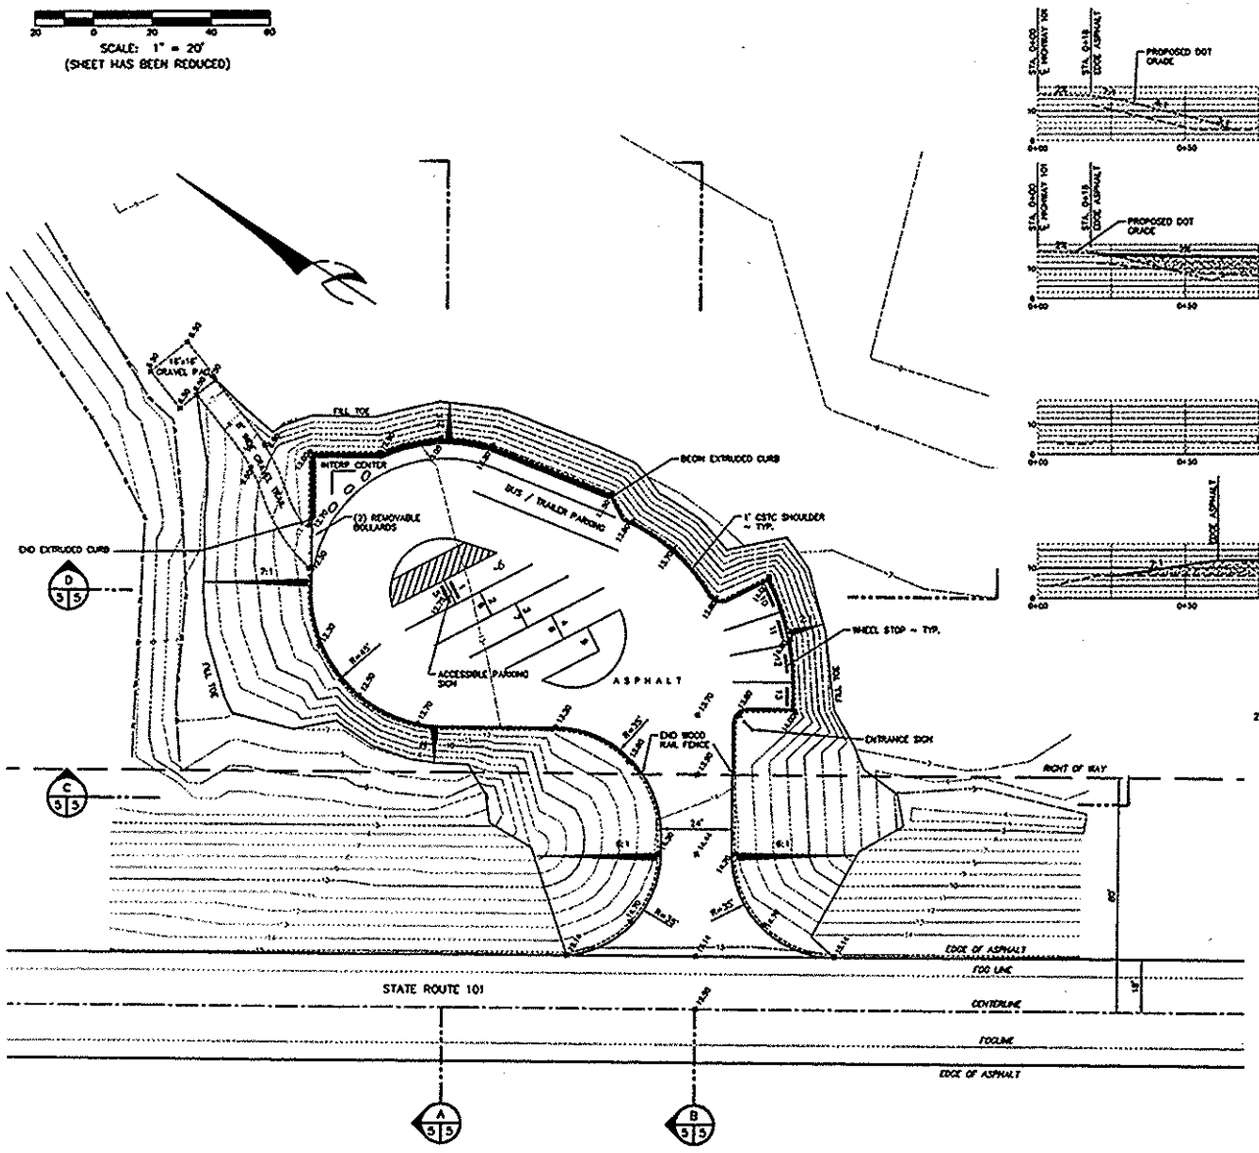

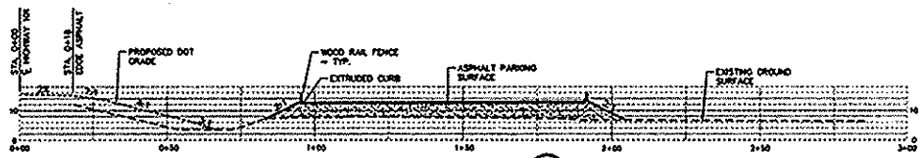

SECTION A 5/5
SCALE 1" = 20'

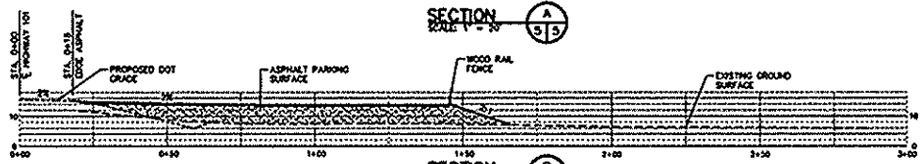

SECTION B 5/5
SCALE 1" = 20'

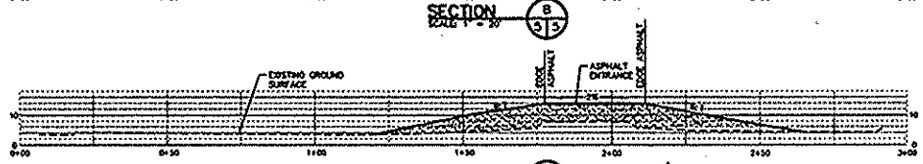

SECTION C 5/5
SCALE 1" = 20'

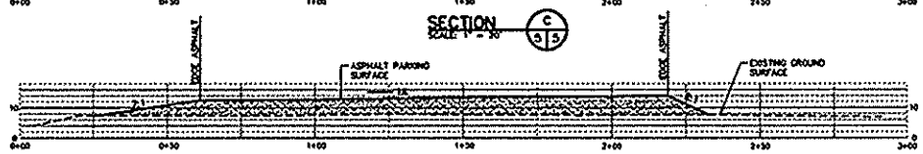

SECTION D 5/5
SCALE 1" = 20'

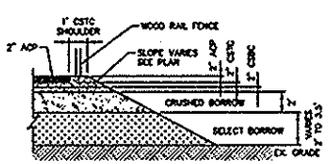

TYPICAL PAVEMENT SECTION
SCALE: NONE

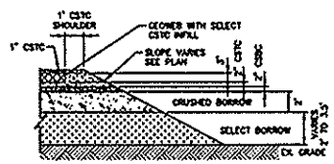

TRAIL SECTION
SCALE: NONE

TYPICAL FILL SLOPE
SCALE: NONE

WASHINGTON STATE
DEPARTMENT OF FISH AND WILDLIFE

SYM	DATE	REVISION DESCRIPTION	BY

APPROVED AND RELEASED FOR CONSTRUCTION
ASST. CHIEF ENGINEER ..... DATE
PROGRAM ..... DATE

0 ——— 1"
BAR MEASURES ONE INCH ON ORIGINAL DRAWINGS

DESIGNED BY K. STOHR
CHECKED BY
DRAWN BY J. HANSEN
DATE 5/16/2001

WILLAPA ACCESS
HIGHWAY 101 TURNOUT
SITE PLAN

PROJECT NO.

SHEET 5 OF 6