US Army Corps
of Engineers®
Seattle District

RFQ No. DACW67-02-Q-0061

Project: MATERIALS FOR RECREATION STRUCTURE

Location: CHIEF JOSEPH DAM PROJECT
Bridgeport, Washington

SUPPLY SOLICITATION
AND SPECIFICATIONS

Closing Date: 15 APRIL 2002
Closing Time: 09:00 AM LOCAL TIME

REMARKS: Quotes may be faxed to (206) 764-6817, Attention: Jackie Johnson, or mailed to US Army, Corps of Engineers, Seattle District, Attention: Jackie Johnson, P.O. Box 3755, Seattle, WA 98124-3755.

SOLICITATION/CONTRACT/ORDER FOR COMMERCIAL ITEMS

OFFEROR TO COMPLETE BLOCKS 12, 17, 23, 24, AND 30

			1. REQUISITION NUMBER W68MD9-2059-3456	PAGE 1 OF 19
2. CONTRACT NO.	3. AWARD/EFFECTIVE DATE	4. ORDER NUMBER	5. SOLICITATION NUMBER DACW67-02-Q-0061	6. SOLICITATION ISSUE DATE 05-Apr-2002
7. FOR SOLICITATION INFORMATION CALL	a. NAME JACQUELINE W JOHNSON		b. TELEPHONE NUMBER *(No Collect Calls)* 206-764-6693	8. OFFER DUE DATE/LOCAL TIME 15-Apr-2002 09:00

9. ISSUED BY CODE DACW67

USA ENGINEER DISTRICT, SEATTLE
ATTN: CENWS-CT
P.O. BOX 3755
SEATTLE WA 98124-3755

TEL: 206-764-3772
FAX: 206-764-6817

10. THIS ACQUISITION IS
- [ ] UNRESTRICTED
- [X] SET ASIDE: 100 %FOR
  - [X] SMALL BUSINESS
  - [ ] SMALL DISADV. BUSINESS
  - [ ] 8(A)

SIC: 5211
SIZE STANDARD: $6 M

11. DELIVERY FOR FOB DESTINATION UNLESS BLOCK IS MARKED
- [ ] SEE SCHEDULE

12. DISCOUNT TERMS

- [ ] 13 a. THIS CONTRACT IS A RATED ORDER UNDER DPAS (15 CFR 700)

13 b. RATING

14. METHOD OF SOLICITATION
- [X] RFQ
- [ ] IFB
- [ ] RFP

15. DELIVER TO CODE G3R0CS0

SERVICE SECTION(CJ)
WAREHOUSE
HIGHWAY 17 PEARL HILL ROAD ATTN:
WAREHOUSE
BRIDGEPORT WA 98813-1120

16. ADMINISTERED BY CODE

SEE ITEM 9

17 a. CONTRACTOR/ OFFEROR CODE FACILITY CODE

TEL.

- [ ] 17 b. CHECK IF REMITTANCE IS DIFFERENT AND PUT SUCH ADDRESS IN OFFER

18 a. PAYMENT WILL BE MADE BY CODE

18 b. SUBMIT INVOICES TO ADDRESS SHOWN IN BLOCK 18 a. UNLESS BLOCK BELOW IS CHECKED - [ ] SEE ADDENDUM

19. ITEM NO.	20. SCHEDULE OF SUPPLIES/ SERVICES	21 QUANTITY	22. UNIT	23. UNIT PRICE	24. AMOUNT
	SEE SCHEDULE				

25. ACCOUNTING AND APPROPRIATION DATA

26. TOTAL AWARD AMOUNT

- [ ] 27 a. SOLICITATION INCORPORATES BY REFERENCE FAR 52.212-1. 52.212-4. FAR 52.212-3 AND 52.212-5 ARE ATTACHED. ADDENDA [ ] ARE [ ] ARE NOT ATTACHED
- [ ] 27 b. CONTRACT/PURCHASE ORDER INCORPORATES BY REFERENCE FAR 52.212-4. FAR 52.212-5 IS ATTACHED. ADDENDA [ ] ARE [ ] ARE NOT ATTACHED

28. CONTRACTOR IS REQUIRED TO SIGN THIS DOCUMENT AND RETURN 2 COPIES
- [X] TO ISSUING OFFICE. CONTRACTOR AGREES TO FURNISH AND DELIVER ALL ITEMS SET FORTH OR OTHERWISE IDENTIFIED ABOVE AND ON ANY ADDITIONAL SHEETS SUBJECT TO THE TERMS AND CONDITIONS SPECIFIED HEREIN.

29. AWARD OF CONTRACT: REFERENCE
- [ ] OFFER DATED . YOUR OFFER ON SOLICITATION (BLOCK 5), INCLUDING ANY ADDITIONS OR CHANGES WHICH ARE SET FORTH HEREIN, IS ACCEPTED AS TO ITEMS:

30 a. SIGNATURE OF OFFEROR/CONTRACTOR

31 a. UNITED STATES OF AMERICA *(SIGNATURE OF CONTRACTING OFFICER)*

30 b. NAME AND TITLE OF SIGNER *(TYPE OR PRINT)*

30 c. DATE SIGNED

31 b. NAME OF CONTRACTING OFFICER *(TYPE OR PRINT)*

31 c. DATE SIGNED

32 a. QUANTITY IN COLUMN 21 HAS BEEN
- [ ] RECEIVED
- [ ] INSPECTED
- [ ] ACCEPTED, AND CONFORMS TO THE CONTRACT, EXCEPT AS NOTED

33. SHIP NUMBER
- [ ] PARTIAL
- [ ] FINAL

34. VOUCHER NUMBER

35. AMOUNT VERIFIED CORRECT FOR

32 b. SIGNATURE OF AUTHORIZED GOVT. REPRESENTATIVE

32 c. DATE

36. PAYMENT
- [ ] COMPLETE
- [ ] PARTIAL
- [ ] FINAL

37. CHECK NUMBER

38. S/R ACCOUNT NUMBER

39. S/R VOUCHER NUMBER

40. PAID BY

41 a. I CERTIFY THIS ACCOUNT IS CORRECT AND PROPER FOR PAYMENT

41 b. SIGNATURE AND TITLE OF CERTIFYING OFFICER

41 c. DATE

42a. RECEIVED BY *(Print)*

42b. RECEIVED AT *(Location)*

42c. DATE REC'D *(YY/MM/DD)*

42d. TOTAL CONTAINERS

SECTION SF 1449 CONTINUATION SHEET

ITEM NO	SUPPLIES/SERVICES	QUANTITY	UNIT	UNIT PRICE	AMOUNT
0001		1.00	Each		
	MATERIALS PROVIDE MATERIALS TO FABRICATE ONE (1) 16' X 20' RECREATIONAL STRUCTURE IN ACCORDANCE WITH ATTACHED DRAWINGS AND SPECIFICATIONS. DELIVERY OF THE SUPPLIES SHOULD BE NO LATER THAN 30 DAYS FROM THE FFECTIVE DATE OF AWARD (BLOCK 3). PURCHASE REQUEST NUMBER W68MD9-2059-3456				
				NET AMT	

CLAUSES INCORPORATED BY REFERENCE:

52.212-4	Contract Terms and Conditions--Commercial Items	FEB 2002
52.219-1	Small Business Program Representations	MAY 2001

CLAUSES INCORPORATED BY FULL TEXT

Request for a copy of Request for Quote can be made by fax at: 206/764-6817, Attn: Jackie Johnson.

SMALL BUSINESS SET-ASIDE

NOTES:

1. REPRESENTATIONS AND CERTIFICATIONS CONTAINED HEREIN MUST BE COMPLETED BY QUOTERS AND RETURNED WITH OFFERS.

2. MARKINGS OF QUOTE ENVELOPES, QUOTES SHALL BE PLAINLY MARKED AS FOLLOWS:

QUOTE FOR: MATERIALS FOR RECREATION STRUCTURE
REQUEST FOR QUOTATION NO. DACW67-02-Q-0061
CLOSING DATE AND TIME: APRIL 15, 2002 9 A.M. PST

AMENDMENTS NUMBERED_____WILL BE ACCEPTED UNTIL THE TIME AND DATE FOR CLOSING.

3. FAXED QUOTES SHALL BE ACCEPTED BEFORE CLOSING AT FAX: (206) 764-6817 ATTN: JACKIE JOHNSON. MAILED QUOTES SHALL BE ACCEPTED BEFORE CLOSING @

US ARMY CORPS OF ENGINEERS, SEATTLE DISTRICT, PO BOX 3755 SEATTLE, WA 98124. PHYSICAL: 4735 E MARGINAL WAY S., SEATTLE, WA 98134-2385. PLEASE REFERENCE BY RFQ NO. DACW67-02-Q-0061.

4. CONTRACTORS OUTSIDE EDI SHALL BE ALLOWED TO QUOTE. CONTRACTORS ARE REQUIRED TO SUBMIT LIST OF ITEMIZED LIST OF MATERIALS WITH QUOTE.

5. ANY CONTRACTOR RECEIVING AN AWARD IS REQUIRED TO BE REGISTERED IN THE CCR (CENTRAL CONTRACTING REGISTRY).

6. AWARD(S) WILL BE MADE TO THE RESPONSIVE RESPONSIBLE OFFEROR WITH THE LOWEST TOTAL PRICE.

CONTRACTOR IS REQUIRED TO PROVIDE THE FOLLOWING INFORMATION WITH YOUR QUOTE:

FEDERAL TAX ID NUMBER: _____

DUN AND BRADSTREET NUMBER:_____
CONTRACTOR CAN OBTAIN DUNS NUMBER BY CALLING 800/333-0505

IS CONTRACTOR REGISTERED IN THE CCR? YES_____NO_____

CCR NO._____

PROSPECTIVE OFFERORS: THE DIRECTOR OF DEFENSE PROCUREMENT HAS ISSUED A FINAL RULE AMENDING THE DEFENSE FEDERAL ACQUISITION REGULATION SUPPLEMENT (DFARS) TO REQUIRE CONTRACTORS TO BE REGISTERED IN THE DOD CENTRAL CONTRACTOR REGISTRATION (CCR) FOR AWARDS RESULTING FROM SOLICITATION ISSUED AFTER MAY 31, 1998.

THIS RULE MORE EFFICIENTLY IMPLEMENTS THE DEBT COLLECTION IMPROVEMENT ACT OF 1996 AS IT REQUIRES CONTRACTORS TO BE REGISTERED IN CCR FOR CONSIDERATION OF FUTURE SOLICITATIONS, AWARDS, AND PAYMENT. REGISTRATION IS REQUIRED PRIOR TO AWARD OF ANY CONTRACT, BASIC AGREEMENT, BASIC ORDERING AGREEMENT, OR BLANKET PURCHASE AGREEMENT FROM A SOLICITATION ISSUED AFTER MAY 31, 1998. LACK OF REGISTRATION IN THE CCR DATABASE WILL MAKE AN OFFER INELIGIBLE FOR AWARD.

THE CCR WEB SITE MAY BE ACCESSED AT http://ccr/edi/.disa.mil/. YOU MAY CALL 1-888-227-2423 TO OBTAIN A REGISTRATION PACKET OR REGISTER ONLINE AT www.acq.osd.mil/ec.

MATERIAL SPECIFICATIONS

Laminated Beams:

Fabricated of 2400f Southern Pine, AITC Architectural Appearance Grade.

1. Include all steel connections and hardware for connecting beams to columns. Fabricated steel to have shop coat of red oxide prime.

Structural Wood Roof Deck:
2 inch Southern Pine, #1 Grade, single tongue and groove, V-joint face side, kiln dried, furnished in random or specified lengths. Include nails for installation.

Fascia:
2X6 Southern Pine #1 SPIB Grade, CCA 0.4 pcf treated. Hot-dipped galvanized nails for will be included.

Roofing:
25-year Class A Fire-Rated 3-tab fiberglass shingles with one layer of 15# roofing felt. Galvanized roofing nails will be included.

52.212-1 INSTRUCTIONS TO OFFERORS--COMMERCIAL ITEMS (OCT 2000)

(a) North American Industry Classification System (NAICS) **233320** code and small business size standard **$28.5**. The NAICS code and small business size standard for this acquisition appear in Block 10 of the solicitation cover sheet (SF 1449). However, the small business size standard for a concern which submits an offer in its own name, but which proposes to furnish an item which it did not itself manufacture, is 500 employees.

(b) Submission of offers. Submit signed and dated offers to the office specified in this solicitation at or before the exact time specified in this solicitation. Offers may be submitted on the SF 1449, letterhead stationery, or as otherwise specified in the solicitation. As a minimum, offers must show--

(1) The solicitation number;

(2) The time specified in the solicitation for receipt of offers;

(3) The name, address, and telephone number of the offeror;

(4) A technical description of the items being offered in sufficient detail to evaluate compliance with the requirements in the solicitation. This may include product literature, or other documents, if necessary;

(5) Terms of any express warranty;

(6) Price and any discount terms;

(7) "Remit to" address, if different than mailing address;

(8) A completed copy of the representations and certifications at FAR 52.212-3;

(9) Acknowledgment of Solicitation Amendments;

(10) Past performance information, when included as an evaluation factor, to include recent and relevant contracts for the same or similar items and other references (including contract numbers, points of contact with telephone numbers and other relevant information); and

(11) If the offer is not submitted on the SF 1449, include a statement specifying the extent of agreement with all terms, conditions, and provisions included in the solicitation. Offers that fail to furnish required representations or information, or reject the terms and conditions of the solicitation may be excluded from consideration.

(c) Period for acceptance of offers. The offeror agrees to hold the prices in its offer firm for 30 calendar days from the date specified for receipt of offers, unless another time period is specified in an addendum to the solicitation.

(d) Product samples. When required by the solicitation, product samples shall be submitted at or prior to the time specified for receipt of offers. Unless otherwise specified in this solicitation, these samples shall be submitted at no expense to the Government, and returned at the sender's request and expense, unless they are destroyed during preaward testing.

(e) Multiple offers. Offerors are encouraged to submit multiple offers presenting alternative terms and conditions or commercial items for satisfying the requirements of this solicitation. Each offer submitted will be evaluated separately.

(f) Late submissions, modifications, revisions, and withdrawals of offers:

(1) Offerors are responsible for submitting offers, and any modifications, revisions, or withdrawals, so as to reach the Government office designated in the solicitation by the time specified in the solicitation. If no time is specified in the solicitation, the time for receipt is 4:30 p.m., local time, for the designated Government office on the date that offers or revisions are due.

(2)(i) Any offer, modification, revision, or withdrawal of an offer received at the Government office designated in the solicitation after the exact time specified for receipt of offers is “late” and will not be considered unless it is received before award is made, the Contracting Officer determines that accepting the late offer would not unduly delay the acquisition; and--

(A) If it was transmitted through an electronic commerce method authorized by the solicitation, it was received at the initial point of entry to the Government infrastructure not later than 5:00 p.m. one working day prior to the date specified for receipt of offers; or

(B) There is acceptable evidence to establish that it was received at the Government installation designated for receipt of offers and was under the Government's control prior to the time set for receipt of offers; or

(C) If this solicitation is a request for proposals, it was the only proposal received.

(ii) However, a late modification of an otherwise successful offer, that makes its terms more favorable to the Government, will be considered at any time it is received and may be accepted.

(3) Acceptable evidence to establish the time of receipt at the Government installation includes the time/date stamp of that installation on the offer wrapper, other documentary evidence of receipt maintained by the installation, or oral testimony or statements of Government personnel.

(4) If an emergency or unanticipated event interrupts normal Government processes so that offers cannot be received at the Government office designated for receipt of offers by the exact time specified in the solicitation, and urgent Government requirements preclude amendment of the solicitation or other notice of an extension of the closing date, the time specified for receipt of offers will be deemed to be extended to the same time of day specified in the solicitation on the first work day on which normal Government processes resume.

(5) Offers may be withdrawn by written notice received at any time before the exact time set for receipt of offers. Oral offers in response to oral solicitations may be withdrawn orally. If the solicitation authorizes facsimile offers, offers may be withdrawn via facsimile received at any time before the exact time set for receipt of offers, subject to the conditions specified in the solicitation concerning facsimile offers. An offer may be withdrawn in person by an offeror or its authorized representative if, before the exact time set for receipt of offers, the identity of the person requesting withdrawal is established and the person signs a receipt for the offer.

(g) Contract award (not applicable to Invitation for Bids). The Government intends to evaluate offers and award a contract without discussions with offerors. Therefore, the offeror's initial offer should contain the offeror's best terms from a price and technical standpoint. However, the Government reserves the right to conduct discussions if later determined by the Contracting Officer to be necessary. The Government may reject any or all offers if such

action is in the public interest; accept other than the lowest offer; and waive informalities and minor irregularities in offers received.

(h) Multiple awards. The Government may accept any item or group of items of an offer, unless the offeror qualifies the offer by specific limitations. Unless otherwise provided in the Schedule, offers may not be submitted for quantities less than those specified. The Government reserves the right to make an award on any item for a quantity less than the quantity offered, at the unit prices offered, unless the offeror specifies otherwise in the offer.

(i) Availability of requirements documents cited in the solicitation. (1) The Index of Federal Specifications, Standards and Commercial Item Descriptions and the documents listed in it may be obtained from the General Services Administration, Federal Supply Service Bureau, Specifications Section, Suite 8100, 470 L'Enfant Plaza, SW, Washington, DC 20407 ((202) 619-8925).

(2) The DOD Index of Specifications and Standards (DODISS) and documents listed in it may be obtained from the Standardization Documents Desk, Building 4D, 700 Robbins Avenue, Philadelphia, PA 19111-5094 (telephone (215) 697-2569).

(i) Availability of requirements documents cited in the solicitation. (1)(i) The GSA Index of Federal Specifications, Standards and Commercial Item Descriptions, FPMR Part 101-29, and copies of specifications, standards, and commercial item descriptions cited in this solicitation may be obtained for a fee by submitting a request to--GSA Federal Supply Service Specifications Section, Suite 8100, 470 East L'Enfant Plaza, SW, Washington, DC 20407, Telephone (202) 619-8925, Facsimile (202) 619-8978.

(ii) If the General Services Administration, Department of Agriculture, or Department of Veterans Affairs issued this solicitation, a single copy of specifications, standards, and commercial item descriptions cited in this solicitation may be obtained free of charge by submitting a request to the addressee in paragraph (i)(1)(i) of this provision. Additional copies will be issued for a fee.

(2) The DoD Index of Specifications and Standards (DoDISS) and documents listed in it may be obtained from the--Department of Defense Single Stock Point (DoDSSP), Building 4, Section D, 700 Robbins Avenue, Philadelphia, PA 19111-5094, Telephone (215) 697-2667/2179, Facsimile (215) 697-1462.

(i) Automatic distribution may be obtained on a subscription basis.

(ii) Order forms, pricing information, and customer support information may be obtained--

(A) By telephone at (215) 697-2667/2179; or

(B) Through the DoDSSP Internet site at http://assist.daps.mil.

(3) Nongovernment (voluntary) standards must be obtained from the organization responsible for their preparation, publication, or maintenance.

(j) Data Universal Numbering System (DUNS) Number. (Applies to offers exceeding $25,000.) The offeror shall enter, in the block with its name and address on the cover page of its offer, the annotation “DUNS” followed by the DUNS number that identifies the offeror's name and address. If the offeror does not have a DUNS number, it should contact Dun and Bradstreet to obtain one at no charge. An offeror within the United States may call 1-800-333-0505. The offeror may obtain more information regarding the DUNS number, including locations of local Dun and Bradstreet Information Services offices for offerors located outside the United States, from the Internet home page at http://www.customerservice@dnb.com/. If an offeror is unable to locate a local service center, it may send an e-mail to Dun and Bradstreet at globalinfo@mail.dnb.com.

(End of provision)

52.212-3 OFFEROR REPRESENTATIONS AND CERTIFICATIONS--COMMERCIAL ITEMS (FEB 2002)

(a) Definitions. As used in this provision:

"Emerging small business" means a small business concern whose size is no greater than 50 percent of the numerical size standard for the NAICS code designated.

“Forced or indentured child labor" means all work or service-

(1) Exacted from any person under the age of 18 under the menace of any penalty for its nonperformance and for which the worker does not offer himself voluntarily; or

(2) Performed by any person under the age of 18 pursuant to a contract the enforcement of which can be accomplished by process of penalties.

Service-disabled veteran-owned small business concern--

(1) Means a small business concern--

(i) Not less than 51 percent of which is owned by one or more service--disabled veterans or, in the case of any publicly owned business, not less than 51 percent of the stock of which is owned by one or more service-disabled veterans; and

(ii) The management and daily business operations of which are controlled by one or more service-disabled veterans or, in the case of a veteran with permanent and severe disability, the spouse or permanent caregiver of such veteran.

(2) Service-disabled veteran means a veteran, as defined in 38 U.S.C. 101(2), with a disability that is service-connected, as defined in 38 U.S.C. 101(16).

"Small business concern" means a concern, including its affiliates, that is independently owned and operated, not dominant in the field of operation in which it is bidding on Government contracts, and qualified as a small business under the criteria in 13 CFR Part 121 and size standards in this solicitation.

Veteran-owned small business concern means a small business concern--

(1) Not less than 51 percent of which is owned by one or more veterans (as defined at 38 U.S.C. 101(2)) or, in the case of any publicly owned business, not less than 51 percent of the stock of which is owned by one or more veterans; and

(2) The management and daily business operations of which are controlled by one or more veterans.

"Women-owned small business concern" means a small business concern--

(1) That is at least 51 percent owned by one or more women or, in the case of any publicly owned business, at least 51 percent of its stock is owned by one or more women; and

(2) Whose management and daily business operations are controlled by one or more women.

"Women-owned business concern" means a concern which is at least 51 percent owned by one or more women; or in the case of any publicly owned business, at least 51 percent of the stock of which is owned by one or more women; and whose management and daily business operations are controlled by one or more women.

(b) Taxpayer Identification Number (TIN) (26 U.S.C. 6109, 31 U.S.C. 7701). (Not applicable if the offeror is required to provide this information to a central contractor registration database to be eligible for award.)

(1) All offerors must submit the information required in paragraphs (b)(3) through (b)(5) of this provision to comply with debt collection requirements of 31 U.S.C. 7701(c) and 3325(d), reporting requirements of 26 U.S.C. 6041, 6041A, and 6050M, and implementing regulations issued by the Internal Revenue Service (IRS).

(2) The TIN may be used by the Government to collect and report on any delinquent amounts arising out of the offeror's relationship with the Government (31 U.S.C. 7701(c)(3)). If the resulting contract is subject to the payment reporting requirements described in FAR 4.904, the TIN provided hereunder may be matched with IRS records to verify the accuracy of the offeror's TIN.

(3) Taxpayer Identification Number (TIN).

___ TIN:----------

___ TIN has been applied for.

___ TIN is not required because:

___ Offeror is a nonresident alien, foreign corporation, or foreign partnership that does not have income effectively connected with the conduct of a trade or business in the United States and does not have an office or place of business or a fiscal paying agent in the United States;

Offeror is an agency or instrumentality of a foreign government;

___ Offeror is an agency or instrumentality of the Federal Government.

(4) Type of organization.

___ Sole proprietorship;

___ Partnership;

___ Corporate entity (not tax-exempt);

___ Corporate entity (tax-exempt);

___ Government entity (Federal, State, or local);

___ Foreign government;

___ International organization per 26 CFR 1.6049-4;

___ Other----------

(5) Common parent.

___ Offeror is not owned or controlled by a common parent;

___ Name and TIN of common parent:

Name----------

TIN----------

(c) Offerors must complete the following representations when the resulting contract is to be performed inside the United States, its territories or possessions, Puerto Rico, the Trust Territory of the Pacific Islands, or the District of Columbia. Check all that apply.

(1) Small business concern. The offeror represents as part of its offer that it ( ) is, ( ) is not a small business concern.

(2) Veteran-owned small business concern. (Complete only if the offeror represented itself as a small business concern in paragraph (c)(1) of this provision.) The offeror represents as part of its offer that it ( ) is, ( ) is not a veteran-owned small business concern.

(3) Service-disabled veteran-owned small business concern. (Complete only if the offeror represented itself as a veteran-owned small business concern in paragraph (c)(2) of this provision.) The offeror represents as part of its offer that it ( ) is, ( ) is not a service-disabled veteran-owned small business concern.

(4) Small disadvantaged business concern. (Complete only if the offeror represented itself as a small business concern in paragraph (c)(1) of this provision.) The offeror represents, for general statistical purposes, that it ( ) is, ( ) is not a small disadvantaged business concern as defined in 13 CFR 124.1002.

(5) Women-owned small business concern. (Complete only if the offeror represented itself as a small business concern in paragraph (c)(1) of this provision.) The offeror represents that it ( ) is, ( ) is not a women-owned small business concern.

Note: Complete paragraphs (c)(6) and (c)(7) only if this solicitation is expected to exceed the simplified acquisition threshold.

(6) Women-owned business concern (other than small business concern). (Complete only if the offeror is a women-owned business concern and did not represent itself as a small business concern in paragraph (c)(1) of this provision.) The offeror represents that it ( ) is, a women-owned business concern.

(7) Tie bid priority for labor surplus area concerns. If this is an invitation for bid, small business offerors may identify the labor surplus areas in which costs to be incurred on account of manufacturing or production (by offeror or first-tier subcontractors) amount to more than 50 percent of the contract price:

_____

(8) Small Business Size for the Small Business Competitiveness Demonstration Program and for the Targeted Industry Categories under the Small Business Competitiveness Demonstration Program. (Complete only if the offeror has represented itself to be a small business concern under the size standards for this solicitation.)

(i) (Complete only for solicitations indicated in an addendum as being set-aside for emerging small businesses in one of the four designated industry groups (DIGs).) The offeror represents as part of its offer that it * is, * is not an emerging small business.

(ii) (Complete only for solicitations indicated in an addendum as being for one of the targeted industry categories (TICs) or four designated industry groups (DIGs).) Offeror represents as follows:

(A) Offeror's number of employees for the past 12 months (check the Employees column if size standard stated in the solicitation is expressed in terms of number of employees); or

(B) Offeror's average annual gross revenue for the last 3 fiscal years (check the Average Annual Gross Number of Revenues column if size standard stated in the solicitation is expressed in terms of annual receipts).

(Check one of the following):

Average Annual

Number of Employees Gross Revenues

___ 50 or fewer ___ $1 million or less

___ 51 - 100 ___ $1,000,001 - $2 million

___ 101 - 250 ___ $2,000,001 - $3.5 million

___ 251 - 500 ___ $3,500,001 - $5 million

___ 501 - 750 ___ $5,000,001 - $10 million

___ 751 - 1,000 ___ $10,000,001 - $17 million

___ Over 1,000 ___ Over $17 million

(9) (Complete only if the solicitation contains the clause at FAR 52.219-23, Notice of Price Evaluation Adjustment for Small Disadvantaged Business Concerns or FAR 52.219-25, Small Disadvantaged Business Participation Program-Disadvantaged Status and Reporting, and the offeror desires a benefit based on its disadvantaged status.)

(i) General. The offeror represents that either--

(A) It ( ) is, ( ) is not certified by the Small Business Administration as a small disadvantaged business concern and identified, on the date of this representation, as a certified small disadvantaged business concern in the database maintained by the Small Business Administration (PRO-Net), and that no material change in disadvantaged ownership and control has occurred since its certification, and, where the concern is owned by one or more individuals claiming disadvantaged status, the net worth of each individual upon whom the certification is based does not exceed $750,000 after taking into account the applicable exclusions set forth at 13 CFR 124.104(c)(2); or

(B) It ( ) has, ( )(has not submitted a completed application to the Small Business Administration or a Private Certifier to be certified as a small disadvantaged business concern in accordance with 13 CFR 124, Subpart B, and a decision on that application is pending, and that no material change in disadvantaged ownership and control has occurred since its application was submitted.

(ii) Joint Ventures under the Price Evaluation Adjustment for Small Disadvantaged Business Concerns. The offeror represents, as part of its offer, that it is a joint venture that complies with the requirements in 13 CFR 124.1002(f) and that the representation in paragraph (c)(9)(i) of this provision is accurate for the small disadvantaged business concern that is participating in the joint venture. (The offeror shall enter the name of the small disadvantaged business concern that is participating in the joint venture: _____.)

(d) Certifications and representations required to implement provisions of Executive Order 11246--

(1) Previous Contracts and Compliance. The offeror represents that--

(i) It ( ) has, ( ) has not, participated in a previous contract or subcontract subject either to the Equal Opportunity clause of this solicitation, the and

(ii) It ( ) has, ( ) has not, filed all required compliance reports.

(2) Affirmative Action Compliance. The offeror represents that--

(i) It ( ) has developed and has on file, ( ) has not developed and does not have on file, at each establishment, affirmative action programs required by rules and regulations of the Secretary of Labor (41 CFR Subparts 60-1 and 60-2), or

(ii) It ( ) has not previously had contracts subject to the written affirmative action programs requirement of the rules and regulations of the Secretary of Labor.

(e) Certification Regarding Payments to Influence Federal Transactions (31 U.S.C. 1352). (Applies only if the contract is expected to exceed $100,000.) By submission of its offer, the offeror certifies to the best of its knowledge and belief that no Federal appropriated funds have been paid or will be paid to any person for influencing or attempting to influence an officer or employee of any agency, a Member of Congress, an officer or employee of Congress or an employee of a Member of Congress on his or her behalf in connection with the award of any resultant contract.

(f) Buy American Act--Balance of Payments Program Certificate. (Applies only if the clause at Federal Acquisition Regulation (FAR) 52.225-1, Buy American Act--Balance of Payments Program--Supplies, is included in this solicitation.)

(1) The offeror certifies that each end product, except those listed in paragraph (f)(2) of this provision, is a domestic end product as defined in the clause of this solicitation entitled ``Buy American Act--Balance of Payments Program--Supplies'' and that the offeror has considered components of unknown origin to have been mined, produced, or manufactured outside the United States. The offeror shall list as foreign end products those end products manufactured in the United States that do not qualify as domestic end products.

(2) Foreign End Products:

Line Item No.:----------
Country of Origin:----------

(List as necessary)

(3) The Government will evaluate offers in accordance with the policies and procedures of FAR Part 25.

(g)(1) Buy American Act--North American Free Trade Agreement--Israeli Trade Act--Balance of Payments Program Certificate. (Applies only if the clause at FAR 52.225-3, Buy American Act--North American Free Trade Agreement--Israeli Trade Act--Balance of Payments Program, is included in this solicitation.)

(i) The offeror certifies that each end product, except those listed in paragraph (g)(1)(ii) or (g)(1)(iii) of this provision, is a domestic end product as defined in the clause of this solicitation entitled ``Buy American Act--North American Free Trade Agreement--Israeli Trade Act--Balance of Payments Program'' and that the offeror has considered components of unknown origin to have been mined, produced, or manufactured outside the United States.

(ii) The offeror certifies that the following supplies are NAFTA country end products or Israeli end products as defined in the clause of this solicitation entitled ``Buy American Act--North American Free Trade Agreement--Israeli Trade Act--Balance of Payments Program'':

NAFTA Country or Israeli End Products

Line Item No.:----------
Country of Origin:----------

(List as necessary)

(iii) The offeror shall list those supplies that are foreign end products (other than those listed in paragraph (g)(1)(ii) of this provision) as defined in the clause of this solicitation entitled ``Buy American Act--North American Free Trade Agreement--Israeli Trade Act--Balance of Payments Program." The offeror shall list as other foreign end products those end products manufactured in the United States that do not qualify as domestic end products.

Other Foreign End Products

Line Item No.:----------
Country of Origin:----------

(List as necessary)

(iv) The Government will evaluate offers in accordance with the policies and procedures of FAR Part 25.

(2) Buy American Act--North American Free Trade Agreements--Israeli Trade Act--Balance of Payments Program Certificate, Alternate I (Feb 2000). If Alternate I to the clause at FAR 52.225-3 is included in this solicitation, substitute the following paragraph (g)(1)(ii) for paragraph (g)(1)(ii) of the basic provision:

(g)(1)(ii) The offeror certifies that the following supplies are Canadian end products as defined in the clause of this solicitation entitled ``Buy American Act--North American Free Trade Agreement--Israeli Trade Act--Balance of Payments Program":

Canadian End Products

Line Item No.:----------

(List as necessary)

(3) Buy American Act--North American Free Trade Agreements--Israeli Trade Act--Balance of Payments Program Certificate, Alternate II (Feb 2000). If Alternate II to the clause at FAR 52.225-3 is included in this solicitation, substitute the following paragraph (g)(1)(ii) for paragraph (g)(1)(ii) of the basic provision:

(g)(1)(ii) The offeror certifies that the following supplies are Canadian end products or Israeli end products as defined in the clause of this solicitation entitled ``Buy American Act--North American Free Trade Agreement--Israeli Trade Act--Balance of Payments Program":

Canadian or Israeli End Products

Line Item No.:----------
Country of Origin:----------

(List as necessary)

(4) Trade Agreements Certificate. (Applies only if the clause at FAR 52.225-5, Trade Agreements, is included in this solicitation.)

(i) The offeror certifies that each end product, except those listed in paragraph (g)(4)(ii) of this provision, is a U.S.-made, designated country, Caribbean Basin country, or NAFTA country end product, as defined in the clause of this solicitation entitled ``Trade Agreements."

(ii) The offeror shall list as other end products those end products that are not U.S.-made, designated country, Caribbean Basin country, or NAFTA country end products.

Other End Products

Line Item No.:----------
Country of Origin:----------

(List as necessary)

(iii) The Government will evaluate offers in accordance with the policies and procedures of FAR Part 25. For line items subject to the Trade Agreements Act, the Government will evaluate offers of U.S.-made, designated country, Caribbean Basin country, or NAFTA country end products without regard to the restrictions of the Buy American Act or the Balance of Payments Program. The Government will consider for award only offers of U.S.-made, designated country, Caribbean Basin country, or NAFTA country end products unless the Contracting Officer determines that there are no offers for such products or that the offers for such products are insufficient to fulfill the requirements of the solicitation.

(h) Certification Regarding Debarment, Suspension or Ineligibility for Award (Executive Order 12549). (Applies only if the contract value is expected to exceed the simplified acquisition threshold.) The offeror certifies, to the best of its knowledge and belief, that the offeror and/or any of its principals--

(1) ( ) Are, ( ) are not presently debarred, suspended, proposed for debarment, or declared ineligible for the award of contracts by any Federal agency; and

(2) ( ) Have, ( ) have not, within a three-year period preceding this offer, been convicted of or had a civil judgment rendered against them for: Commission of fraud or a criminal offense in connection with obtaining, attempting to obtain, or performing a Federal, state or local government contract or subcontract; violation of Federal or state antitrust statutes relating to the submission of offers; or Commission of embezzlement, theft, forgery, bribery, falsification or destruction of records, making false statements, tax evasion, or receiving stolen property; and

(3) ( ) Are, ( ) are not presently indicted for, or otherwise criminally or civilly charged by a Government entity with, commission of any of these offenses.

(i) Certification Regarding Knowledge of Child Labor for Listed End Products (Executive Order 13126). [The Contracting Officer must list in paragraph (i)(1) any end products being acquired under this solicitation that are included in the List of Products Requiring Contractor Certification as to Forced or Indentured Child Labor, unless excluded at 22.1503(b).]

(1) Listed end products.

Listed End Product

Listed Countries of Origin

---

(2) Certification. (If the Contracting Officer has identified end products and countries of origin in paragraph (i)(1) of this provision, then the offeror must certify to either (i)(2)(i) or (i)(2)(ii) by checking the appropriate block.)

( ) (i) The offeror will not supply any end product listed in paragraph (i)(1) of this provision that was mined, produced, or manufactured in the corresponding country as listed for that product.

( ) (ii) The offeror may supply an end product listed in paragraph (i)(1) of this provision that was mined, produced, or manufactured in the corresponding country as listed for that product. The offeror certifies that it has made a good faith effort to determine whether forced or indentured child labor was used to mine, produce, or manufacture any

such end product furnished under this contract. On the basis of those efforts, the offeror certifies that it is not aware of any such use of child labor.

(End of provision)

52.212-5 CONTRACT TERMS AND CONDITIONS REQUIRED TO IMPLEMENT STATUTES OR EXECUTIVE ORDERS--COMMERCIAL ITEMS (DEC 2001)

(a) The Contractor shall comply with the following FAR clauses, which are incorporated in this contract by reference, to implement provisions of law or executive orders applicable to acquisitions of commercial items:

(1) 52.222-3, Convict Labor (E.O. 11755).

(2) 52.233-3, Protest after Award (31 U.S.C. 3553).

(b) The Contractor shall comply with the FAR clauses in this paragraph (b) that the Contracting Officer has indicated as being incorporated in this contract by reference to implement provisions of law or Executive orders applicable to acquisitions of commercial items or components:

(Contracting Officer shall check as appropriate.)

___ (1) 52.203-6, Restrictions on Subcontractor Sales to the Government, with Alternate I (41 U.S.C. 253g and 10 U.S.C. 2402).

___ (2) 52.219-3, Notice of HUBZone Small Business Set-Aside (Jan 1999).

___ (3) 52.219-4, Notice of Price Evaluation Preference for HUBZone Small Business Concerns (Jan 1999) (if the offeror elects to waive the preference, it shall so indicate in its offer).

___(4) (i) 52.219-5, Very Small Business Set-Aside (Pub. L. 103-403, section 304, Small Business Reauthorization and Amendments Act of 1994).

____(ii) Alternate I to 52.219-5.

____(iii) Alternate II to 52.219-5.

___ (5) 52.219-8, Utilization of Small Business Concerns (15 U.S.C. 637 (d)(2) and (3)).

___ (6) 52.219-9, Small Business Subcontracting Plan (15 U.S.C. 637 (d)(4)).

___ (7) 52.219-14, Limitations on Subcontracting (15 U.S.C. 637(a)(14)).

___(8)(i) 52.219-23, Notice of Price Evaluation Adjustment for Small Disadvantaged Concerns (Pub. L. 103-355, section 7102, and 10 U.S.C. 2323) (if the offeror elects to waive the adjustment, it shall so indicate in its offer.

___(ii) Alternate I of 52.219-23.

___(9) 52.219-25, Small Disadvantaged Business Participation Program--Disadvantaged Status and Reporting (Pub. L. 103-355, section 7102, and 10 U.S.C. 2323).

___(10) 52.219-26, Small Disadvantaged Business Participation Program--Incentive Subcontracting (Pub. L. 103-355, section 7102, and 10 U.S.C. 2323).

___ (11) 52.222-21, Prohibition of Segregated Facilities (Feb 1999).

__X_ (12) 52.222-26, Equal Opportunity (E.O. 11246).

___ (13) 52.222-35, Equal Opportunity for Special Disabled Veterans, Veterans of the Vietnam Era and Other Eligible Veterans (38 U.S.C. 4212).

_X__ (14) 52.222-36, Affirmative Action for Workers with Disabilities (29 U.S.C. 793).

___ (15) 52.222-37, Employment Reports on Special Disabled Veterans, Veterans of the Vietnam Era and Other Eligible Veterans (38 U.S.C. 4212).

__X__(16) 52.222-19, Child Labor--Cooperation with Authorities and Remedies (E.O. 13126).

___ (17)(i) 52.223-9, Estimate of Percentage of Recovered Material Content for EPA-Designated Products (42 U.S.C. 6962(c)(3)(A)(ii)).

___ (ii) Alternate I of 52.223-9 (42 U.S.C. 6962(i)(2)(C)).

_X___(18) 52.225-1, Buy American Act--Balance of Payments Program--Supplies (41 U.S.C. 10a-10d).

____(19)(i) 52.225-3, Buy American Act--North American Free Trade Agreement--Israeli Trade Act--Balance of Payments Program (41 U.S.C. 10a-10d, 19 U.S.C. 3301 note, 19 U.S.C. 2112 note).

____(ii) Alternate I of 52.225-3.

____(iii) Alternate II of 52.225-3.

____(20) 52.225-5, Trade Agreements (19 U.S.C. 2501, et seq., 19 U.S.C. 3301 note).

____(21) 52.225-13, Restriction on Certain Foreign Purchases (E.O. 12722, 12724, 13059, 13067, 13121, and 13129).

____(22) 52.225-15, Sanctioned European Union Country End Products (E.O. 12849).

____(23) 52.225-16, Sanctioned European Union Country Services (E.O.12849).

__X__(24) 52.232-33, Payment by Electronic Funds Transfer--Central Contractor Registration (31 U.S.C. 3332).

____(25) 52.232-34, Payment by Electronic Funds Transfer--Other than Central Contractor Registration (31 U.S.C. 3332).

____(26) 52.232-36, Payment by Third Party (31 U.S.C. 3332).

____ (27) 52.239-1, Privacy or Security Safeguards (5 U.S.C. 552a).

____ (28) 52.247-64, Preference for Privately Owned U.S.-Flag Commercial Vessels (46 U.S.C. 1241).

(c) The Contractor shall comply with the FAR clauses in this paragraph (c), applicable to commercial services, which the Contracting Officer has indicated as being incorporated in this contract by reference to implement provisions of law or executive orders applicable to acquisitions of commercial items or components:

(Contracting Officer check as appropriate.)

____ (1) 52.222-41, Service Contract Act of 1965, As amended (41 U.S.C. 351, et. seq.).

____ (2) 52.222-42, Statement of Equivalent Rates for Federal Hires (29 U.S.C. 206 and 41 U.S.C. 351, et. seq.).

___ (3) 52.222-43, Fair Labor Standards Act and Service Contract Act -- Price Adjustment (Multiple Year and Option Contracts) (29 U.S.C.206 and 41 U.S.C. 351, et seq.).

____ (4) 52.222-44, Fair Labor Standards Act and Service Contract Act - Price Adjustment (29 U.S.C. 206 and 41 U.S.C. 351, et seq.).

____ (5) 52.222-47, SCA Minimum Wages and Fringe Benefits Applicable to Successor Contract Pursuant to Predecessor Contractor Collective Bargaining Agreement (CBA) (41 U.S.C. 351, et seq.).

(d) Comptroller General Examination of Record. The Contractor shall comply with the provisions of this paragraph (d) if this contract was awarded using other than sealed bid, is in excess of the simplified acquisition threshold, and does not contain the clause at 52.215-2, Audit and Records--Negotiation.

(1) The Comptroller General of the United States, or an authorized representative of the Comptroller General, shall have access to and right to examine any of the Contractor's directly pertinent records involving transactions related to this contract.

(2) The Contractor shall make available at its offices at all reasonable times the records, materials, and other evidence for examination, audit, or reproduction, until 3 years after final payment under this contract or for any shorter period specified in FAR Subpart 4.7, Contractor Records Retention, of the other clauses of this contract. If this contract is completely or partially terminated, the records relating to the work terminated shall be made available for 3 years after any resulting final termination settlement. Records relating to appeals under the disputes clause or to litigation or the settlement of claims arising under or relating to this contract shall be made available until such appeals, litigation, or claims are finally resolved.

(3) As used in this clause, records include books, documents, accounting procedures and practices, and other data, regardless of type and regardless of form. This does not require the Contractor to create or maintain any record that the Contractor does not maintain in the ordinary course of business or pursuant to a provision of law.

(e) Notwithstanding the requirements of the clauses in paragraphs (a), (b), (c) or (d) of this clause, the Contractor is not required to include any FAR clause, other than those listed below (and as may be required by an addenda to this paragraph to establish the reasonableness of prices under Part 15), in a subcontract for commercial items or commercial components--

(1) 52.222-26, Equal Opportunity (E.O. 11246);

(2) 52.222-35, Equal Opportunity for Special Disabled Veterans, Veterans of the Vietnam Era and Other Eligible Veterans (38 U.S.C. 4212);

(3) 52.222-36, Affirmative Action for Workers with Disabilities (29 U.S.C. 793);

(4) 52.247-64, Preference for Privately-Owned U.S.- Flag Commercial Vessels (46 U.S.C. 1241)(flow down not required for subcontracts awarded beginning May 1, 1996)., and

(5) 52.222-41, Service Contract Act of 1965, As Amended (41 U.S.C. 351, et seq.).

(End of clause)

52.252-1 SOLICITATION PROVISIONS INCORPORATED BY REFERENCE (FEB 1998)

This solicitation incorporates one or more solicitation provisions by reference, with the same force and effect as if they were given in full text. Upon request, the Contracting Officer will make their full text available. The offeror is cautioned that the listed provisions may include blocks that must be completed by the offeror and submitted with its quotation or offer. In lieu of submitting the full text of those provisions, the offeror may identify the provision by paragraph identifier and provide the appropriate information with its quotation or offer. Also, the full text of a solicitation provision may be accessed electronically at this/these address(es):

http://www.arnet/gov/far
http://farsite.hill.af.mil
http://dtic.mil/dfar

252.212-7000 OFFEROR REPRESENTATIONS AND CERTIFICATIONS- COMMERCIAL ITEMS. (NOV 1995)

(a) Definitions.

As used in this clause-

(1) Foreign person means any person other than a United States person as defined in Section 16(2) of the Export Administration Act of 1979 (50 U.S.C. App. Sec. 2415).

(2) United States person is defined in Section 16(2) of the Export Adminstration Act of 1979 and means any United States resident or national (other than an individual resident outside the United States and employed by other than a United States person), any domestic concern (including any permanent domestic establishment of any foreign concern), and any foreign subsidiary or affiliate (including any permanent foreign establishment) of any domestic concern which is controlled in fact by such domestic concern, as determined under regulations of the President.

(b) Certification.

By submitting this offer, the Offeror, if a foreign person, company or entity, certifies that it -

(1) Does not comply with the Secondary Arab Boycott of Israel; and

(2) Is not taking or knowingly agreeing to take any action, with respect to the Secondary Boycott of Israel by Arab countries, which 50 U.S.C. App. Sec. 2407(a) prohibits a United States person from taking.

(c) Representation of Extent of Transportation by Sea. (This representation does not apply to solicitations for the direct purchase of ocean transportation services).

(1) The Offeror shall indicate by checking the appropriate blank in paragraph (c)(2) of this provision whether transportation of supplies by sea is anticipated under the resultant contract. The term "supplies" is defined in the Transportation of Supplies by Sea clause of this solicitation.

(2) Representation.

The Offeror represents that it-

___Does anticipate that supplies will be transported by sea in the performance of any contract or subcontract resulting from this solicitation.

___Does not anticipate that supplies will be transported by sea in the performance of any contract or subcontract resulting from this solicitation.

(3) Any contract resulting from this solicitation will include the Transportation of Supplies by Sea Clause. If the Offeror represents that it will not use ocean transportation, the resulting contract will also include the Defense Federal Acquisition Regulation Supplement clause at 252.247-7024, Notification of Transportation of Supplies by Sea.

(End of clause)

252.212-7001 CONTRACT TERMS AND CONDITIONS REQUIRED TO IMPLEMENT STATUTES OR EXECUTIVE ORDERS APPLICABLE TO DEFENSE ACQUISITIONS OF COMMERCIAL ITEMS (NOV 2001)

(a) The Contractor agrees to comply with the following Federal Acquisition Regulation (FAR) clause which, if checked, is included in this contract by reference to implement a provision of law applicable to acquisitions of commercial items or components.

____ 52.203-3 Gratuities (APR 1984) (10 U.S.C. 2207).

(b) The Contractor agrees to comply with any clause that is checked on the following list of Defense FAR Supplement clauses which, if checked, is included in this contract by reference to implement provisions of law or Executive orders applicable to acquisitions of commercial items or components.

____252.205-7000 Provision of Information to Cooperative Agreement Holders (DEC 1991) (10 U.S.C. 2416).

__X__ 252.206-7000 Domestic Source Restriction (DEC 1991) (10 U.S.C. 2304)

____252.219-7003 Small, Small Disadvantaged and Women-Owned Small Business Subcontracting Plan (DoD Contracts) (APR 1996) (15 U.S.C. 637).

____ 252.219-7004 Small, Small Disadvantaged and Women-Owned Small Business Subcontracting Plan (Test Program) (JUN 1997) (15 U.S.C. 637 note).

__X__ 252.225-7001 Buy American Act and Balance of Payment Program (MAR 1998) (41 U.S.C. 10a-10d, E.O. 10582).

__X__ 252.225-7007 Buy American Act--Trade Agreements--Balance of Payments Program (SEP 2001) (41 U.S.C.10a-10d, 19 U.S.C. 2501-2518, and 19 U.S.C. 3301 note).

____ 252.225-7012 Preference for Certain Domestic Commodities (AUG 2000) (10.U.S.C. 10a-10d, E.O. 10582).

__X__ 252.225-7014 Preference for Domestic Specialty Metals (MAR 1998) (10 U.S.C. 2241 note).

____ 252.225-7015 Preference for Domestic Hand or Measuring Tools (DEC 1991) (10 U.S.C. 2241 note).

____ 252.225-7016 Restriction on Acquisition of Ball and Roller Bearings (DEC 2000) (____Alternate I) (DEC 2000) (Section 8064 of Pub. L. 106-259).

____ 252.225-7021 Trade Agreements (SEP 2001) (19 U.S.C. 2501-2518 and 19 U.S.C. 3301 note).

____ 252.225-7027 Restriction on Contingent Fees for Foreign Military Sales (MAR 1998) (22 U.S.C. 2779).

____ 252.225-7028 Exclusionary Policies and Practices of Foreign Governments (DEC 1991) (22 U.S.C. 2755).

____ 252.225-7029 Preference for United States or Canadian Air Circuit Breakers (AUG 1998) (10 U.S.C. 2534(a)(3)).

____ 252.225-7036 Buy American Act--North American Free Trade Agreement Implementation Act--Balance of Payment Program (MAR 1998) (_____Alternate I) (SEP 1999) (41 U.S.C. 10a-10d and 19 U.S.C. 3301 note).

____ 252.227-7015 Technical Data--Commercial Items (NOV 1995) (10 U.S.C. 2320).

____ 252.227-7037 Validation of Restrictive Markings on Technical Data (SEP 1999) (10 U.S.C. 2321).

____ 252.243-7002 Certification of Requests for Equitable Adjustment (MAR 1998) (10 U.S.C. 2410).

__X____252.247-7023 Transportation of Supplies by Sea (MAR 2000) (_____Alternate I) (MAR 2000) (_____Alternate II) (MAR 2000) (10 U.S.C. 2631).

____252.247-7024 Notification of Transportation of Supplies by Sea (MAR 2000) (10 U.S.C. 2631).

(c) In addition to the clauses listed in paragraph (e) of the Contract Terms and Conditions Required to Implement Statutes or Executive Orders--Commercial Items clause of this contract (Federal Acquisition Regulation 52.212-5), the Contractor shall include the terms of the following clauses, if applicable, in subcontracts for commercial items or commercial components, awarded at any tier under this contract:

252.225-7014 Preference for Domestic Specialty Metals, Alternate I (10 U.S.C. 2241 note).

252.247-7023 Transportation of Supplies by Sea (10 U.S.C. 2631).252.247-7024 Notification of Transportation of Supplies by Sea (10 U.S.C. 2631).

252.247-7024 Notification of Transportation of Supplies by Sea (10 U.S.C. 2631)
(End of clause)

ROOF DECK BOARDS		
	NO. REQ'D	LENGTH
①	88	10'

FASCIA BOARDS		
	NO. REQ'D	LENGTH
Ⓐ	8	10'

338 ± SQ. FT.

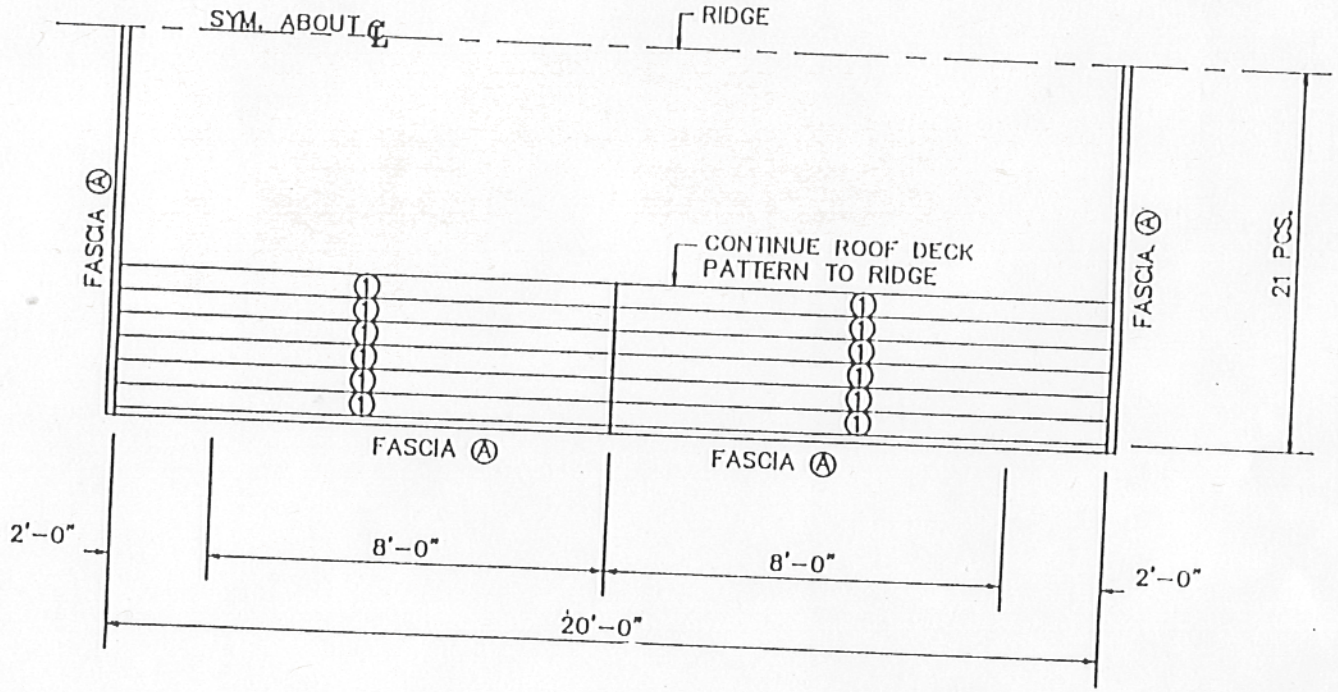

2 X 6 S. PINE ROOF DECK AND FASCIA BOARD LAYOUT

SHELTER SIZE : 16' X 20'

NOTES:

1. REFER TO INSTALLATION INSTRUCTIONS FOR ADDITIONAL INFORMATION.
2. QUANTITIES OF BOARD SHOWN ARE ADEQUATE FOR 3:12

DATE:	SCALE: NOT TO SCALE				SHEET 1 OF 4
DRAWN BY:	DWG #				
APPROVED BY:	CODE	8	1620	•U•	

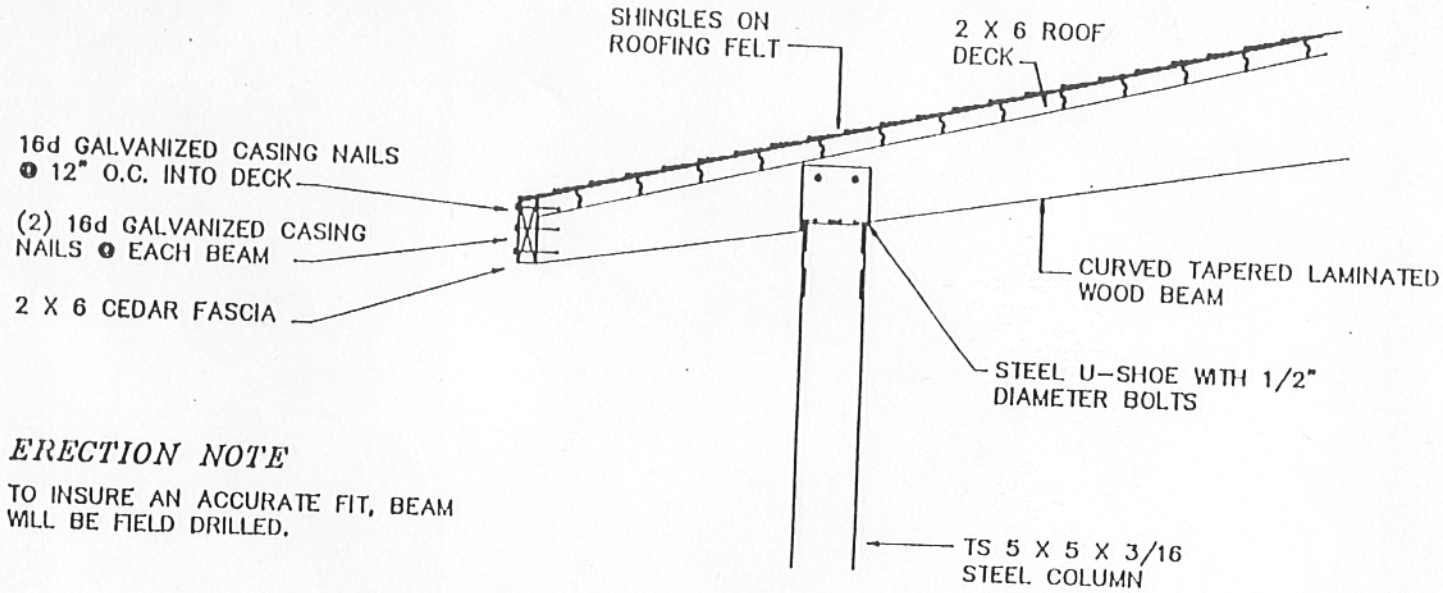

ERECTION NOTE

TO INSURE AN ACCURATE FIT, BEAM WILL BE FIELD DRILLED.

BEAM TO COLUMN CONNECTION
AND FASCIA DETAIL

SHELTER SIZE: 16' X 20'

DATE:	SCALE: 3/4" = 1'-0"				SHEET 2 OF 4
DRAWN BY:	DWG #				
APPROVED BY:	CODE	8	16 10 30	E	

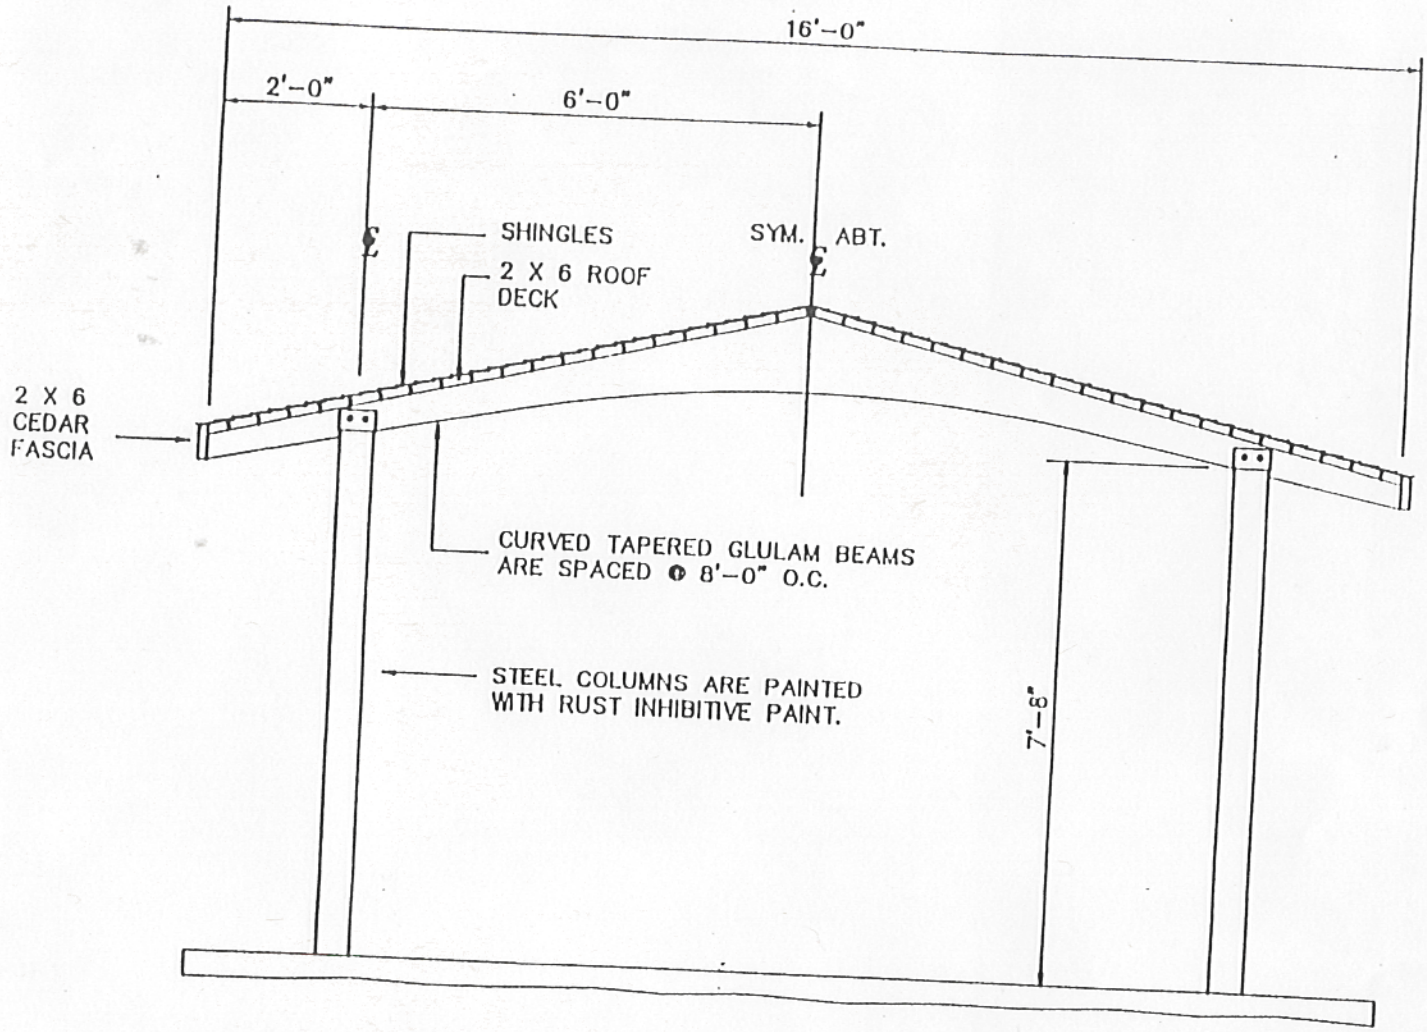

TRANSVERSE SECTION THROUGH SHELTER

SHELTER SIZE: 16' X 20'

DATE:	SCALE: 3/8" = 1'-0"				SHEET 3
DRAWN BY:	DWG #				
APPROVED BY:	CODE	8	16**	E**	OF 4

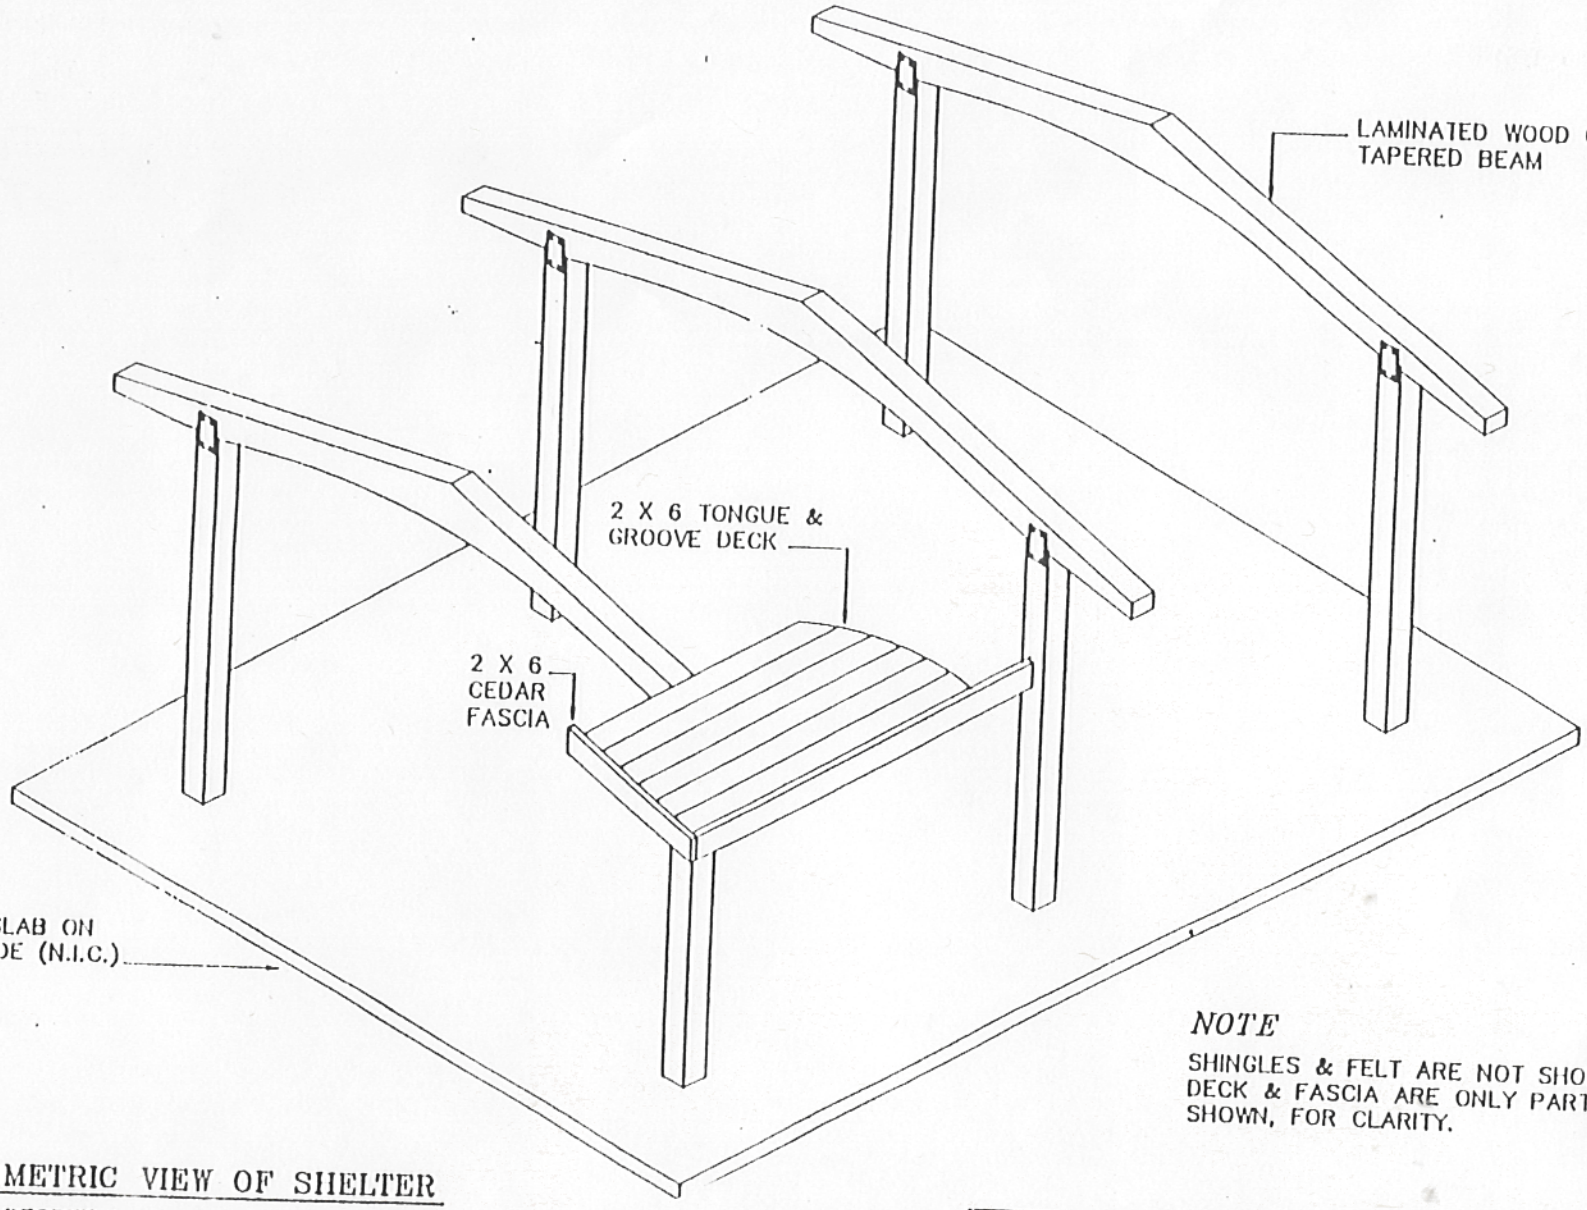

NOTE

SHINGLES & FELT ARE NOT SHOWN, AND DECK & FASCIA ARE ONLY PARTIALLY SHOWN, FOR CLARITY.

ISOMETRIC VIEW OF SHELTER

(30 DEGREE DIMETRIC)

SHELTER SIZE: 16'X20'

DATE:	SCALE: NOT TO SCALE				SHEET 4
DRAWN BY:	DWG #				
APPROVED BY:	CODE	8	••20	L•• E••	OF 4