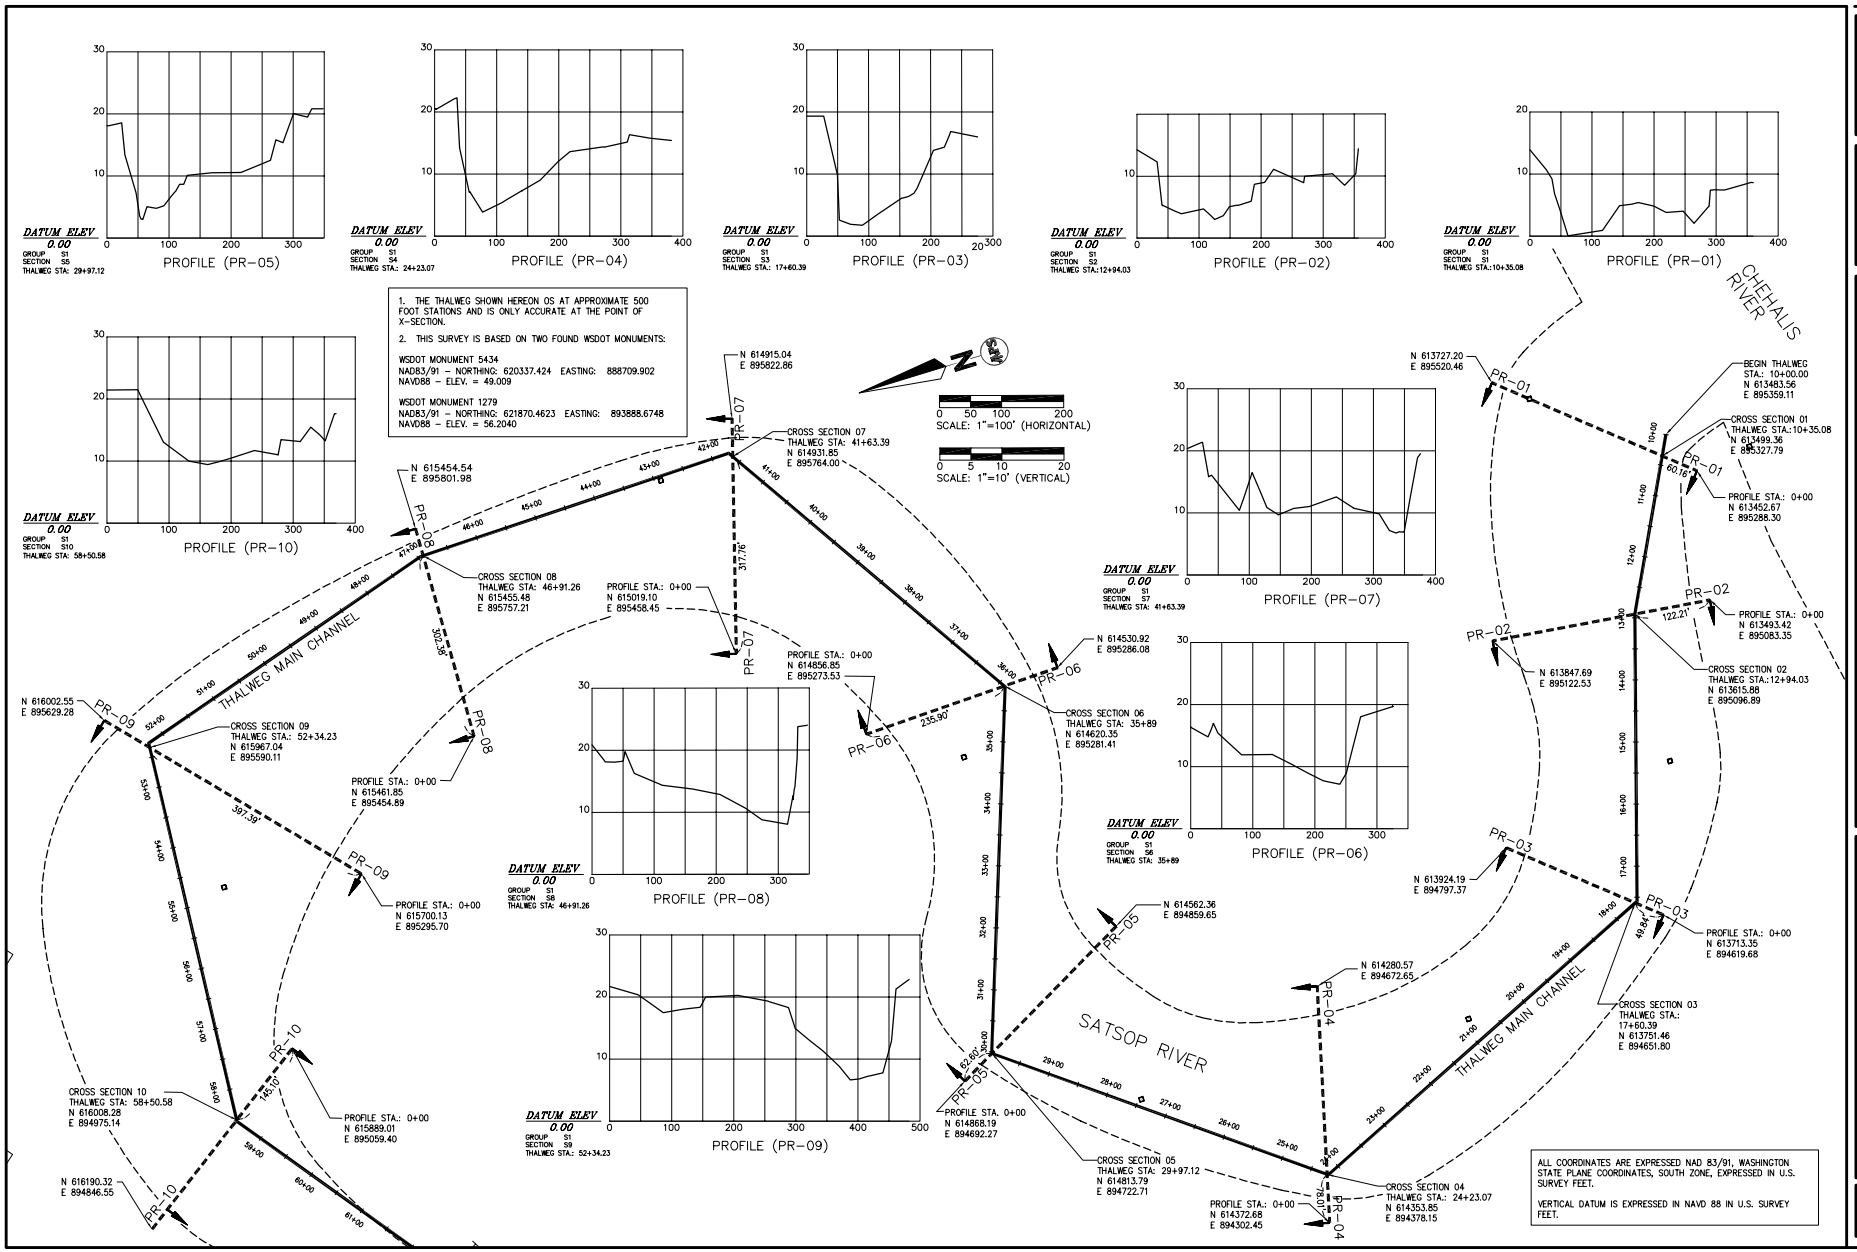

ALL COORDINATES ARE EXPRESSED NAD 83/91, WASHINGTON STATE PLANE COORDINATES, SOUTH ZONE, EXPRESSED IN U.S. SURVEY FEET.

VERTICAL DATUM IS EXPRESSED IN NAVD 88 IN U.S. SURVEY FEET.

APS SURVEY & MAPPING
640 N.W. GILMAN BOULEVARD, SUITE 115-PMB 1
ISSAQUAH, WASHINGTON 98027
TEL: (425) 427-2554
FAX: (425) 427-2558

STATE OF WASHINGTON
RICHARD DAVID SCHMIDT
25253
REGISTERED PROFESSIONAL ENGINEER
EXPIRES 03/29/03

SATSOP HYDROGRAPHIC SURVEY

SATSOP RIVER – PLAN / PROFILE SHEET

U.S. ARMY CORPS OF ENGINEERS

DATE: | APSSM PROJECT NO.: 10750SS | AutoCAD DWG NAME:

SURVEYED BY: TJS
DRAWN BY: MAGG
CHECKED BY: ———
APPROVED BY: ———

DATE	BY	REVISION	CK'D	APPR.

SHEET 2 OF 5