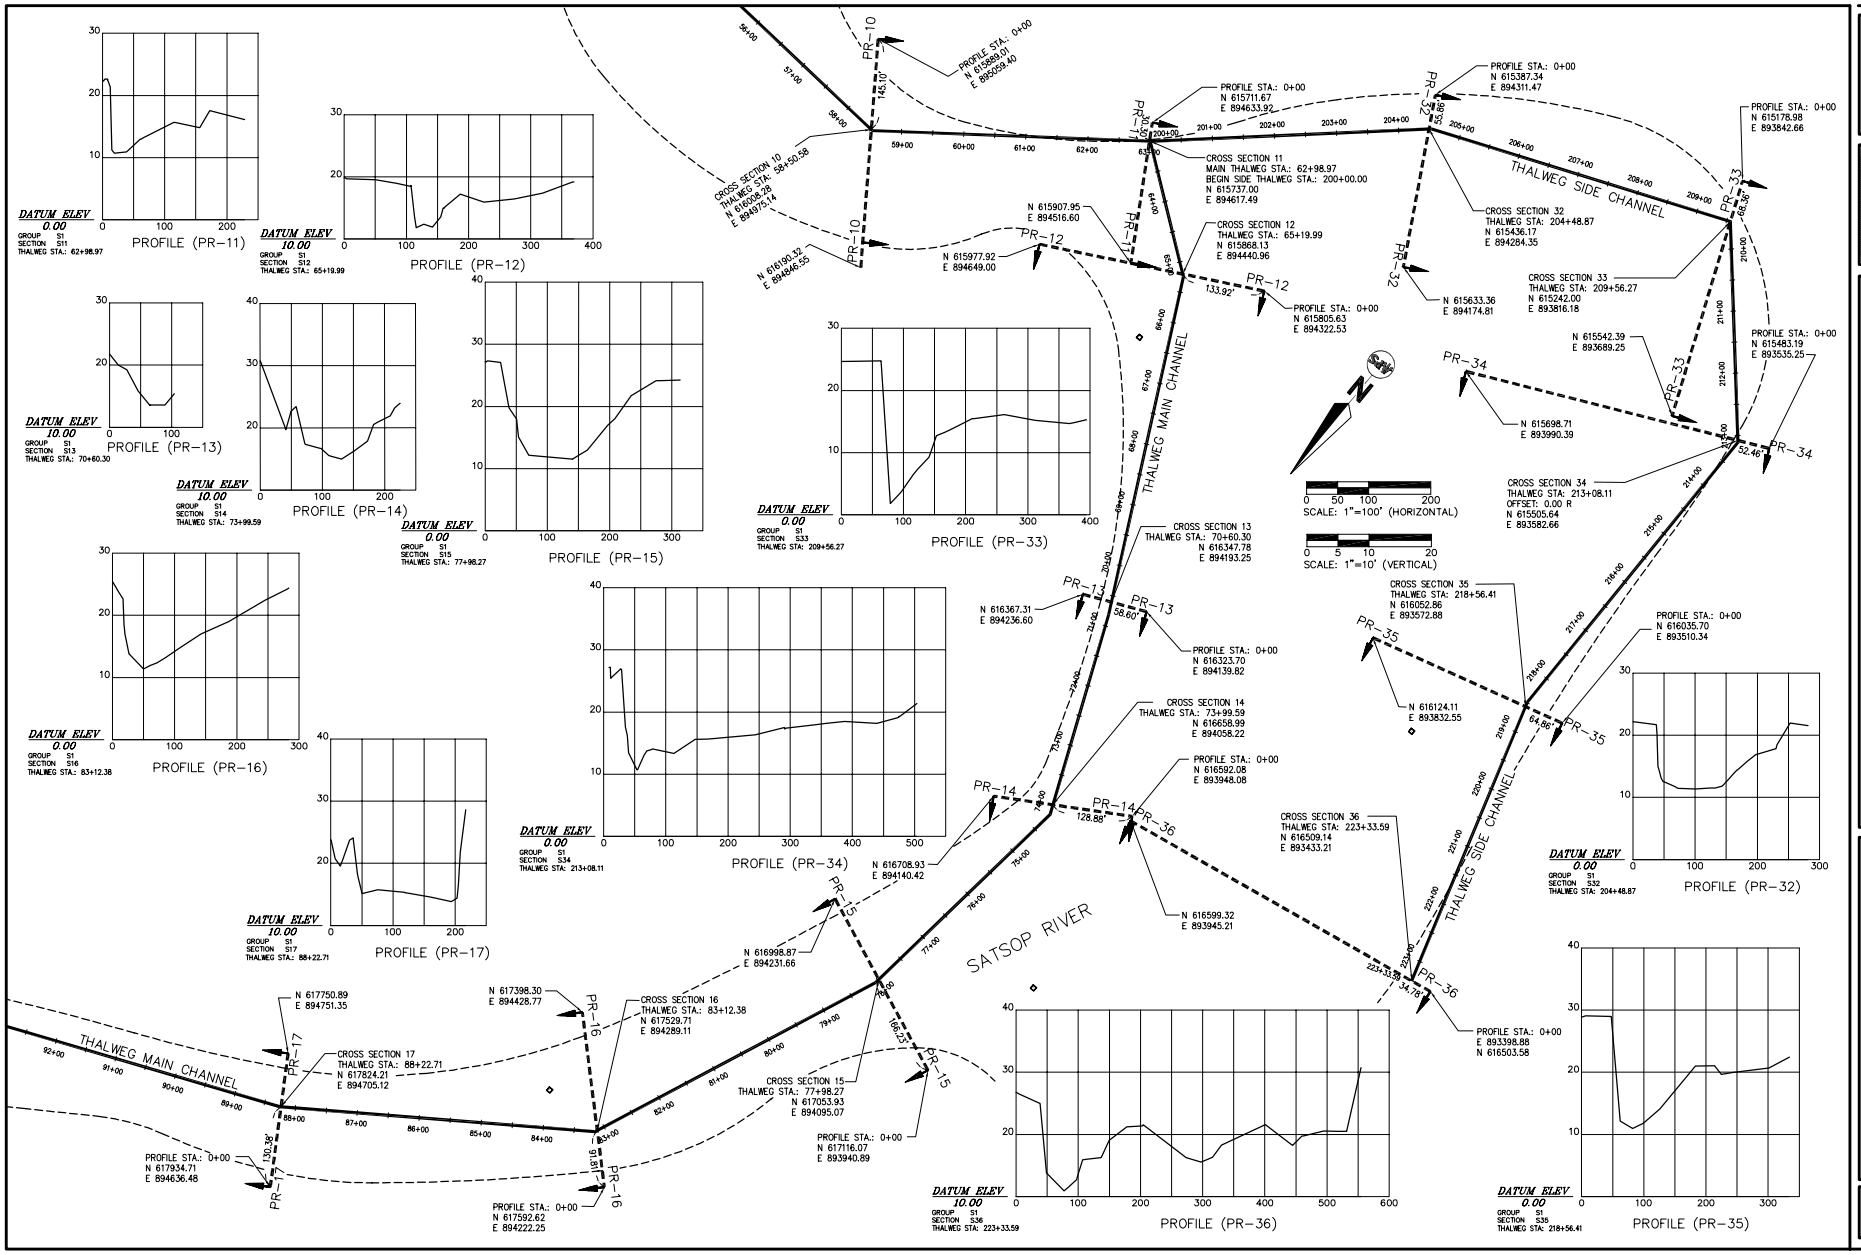

APS
SURVEY & MAPPING
640 N.W. GILMAN BOULEVARD, SUITE 115-1
ISSAQUAH, WASHINGTON 98027
PHONE: (425) 427-2558
FAX: (425) 427-2558

STATE OF WASHINGTON
JAMES A. SWIFT
29231
REGISTERED PROFESSIONAL ENGINEER
EXPIRES 02/28/03

SATSOP HYDROGRAPHIC SURVEY

SATSOP RIVER – PLAN / PROFILE SHEET

U.S. ARMY CORPS OF ENGINEERS

DATE: | APSSM PROJECT NO.: 10750SS | AutoCAD DWG NAME:

SURVEYED BY: TJS
DRAWN BY: MAGG
CHECKED BY: ——
APPROVED BY: ——

DATE	BY	REVISION	CK'D	APPR.

SHEET 3 OF 5