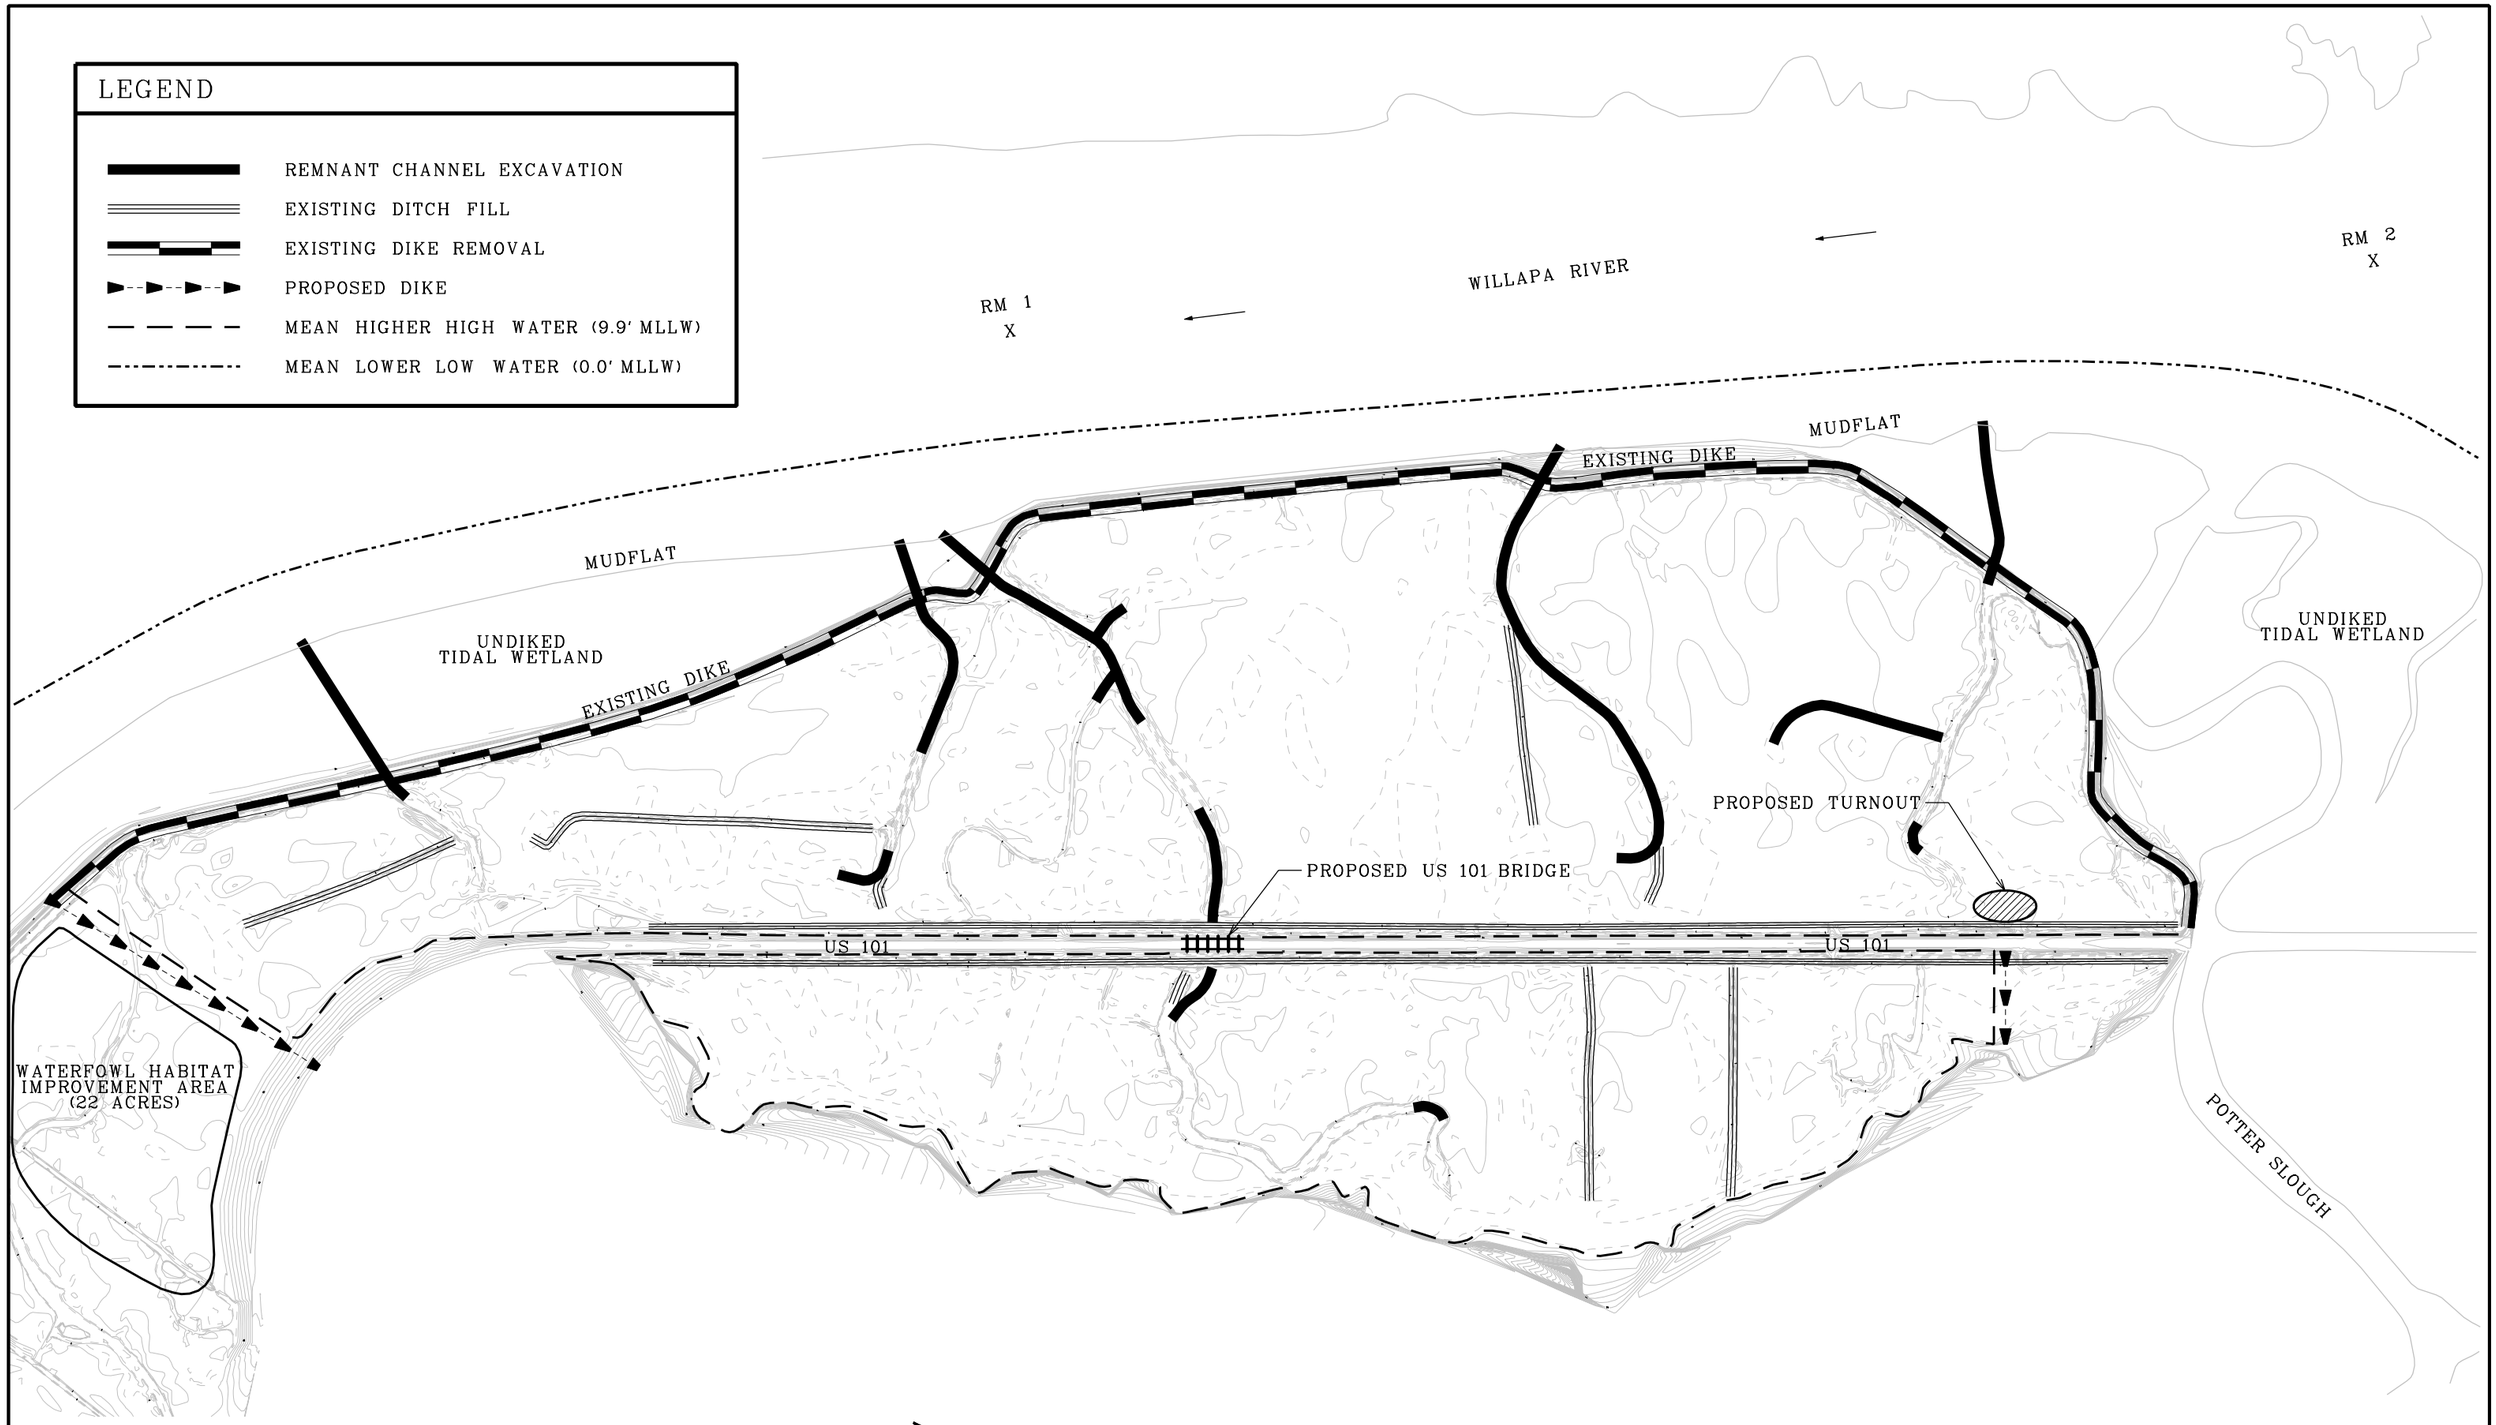

U.S. ARMY ENGINEER DISTRICT, SEATTLE
CORPS OF ENGINEERS
SEATTLE, WASHINGTON

TETRA TECH INC. ISG
SEATTLE, WASHINGTON

REVISIONS

REV. NO.	DESCRIPTION	DATE	APPROVED
1	ISSUED FOR PERMIT	8/29/02	IP
0	ISSUED FOR PERMIT REVIEW	8/20/02	IP

WILLAPA RIVER, SECTION 1135
PROPOSED FEATURES PLAN VIEW

DESIGNED BY:	DRAWN BY:	DATE:	PLATE:	SHEET:
IP	JN	AUG 2002	B2	3