H. Doc. 65-1592
Map 1 Pg. 1 of 2

CORPS OF ENGINEERS, U. S. ARMY

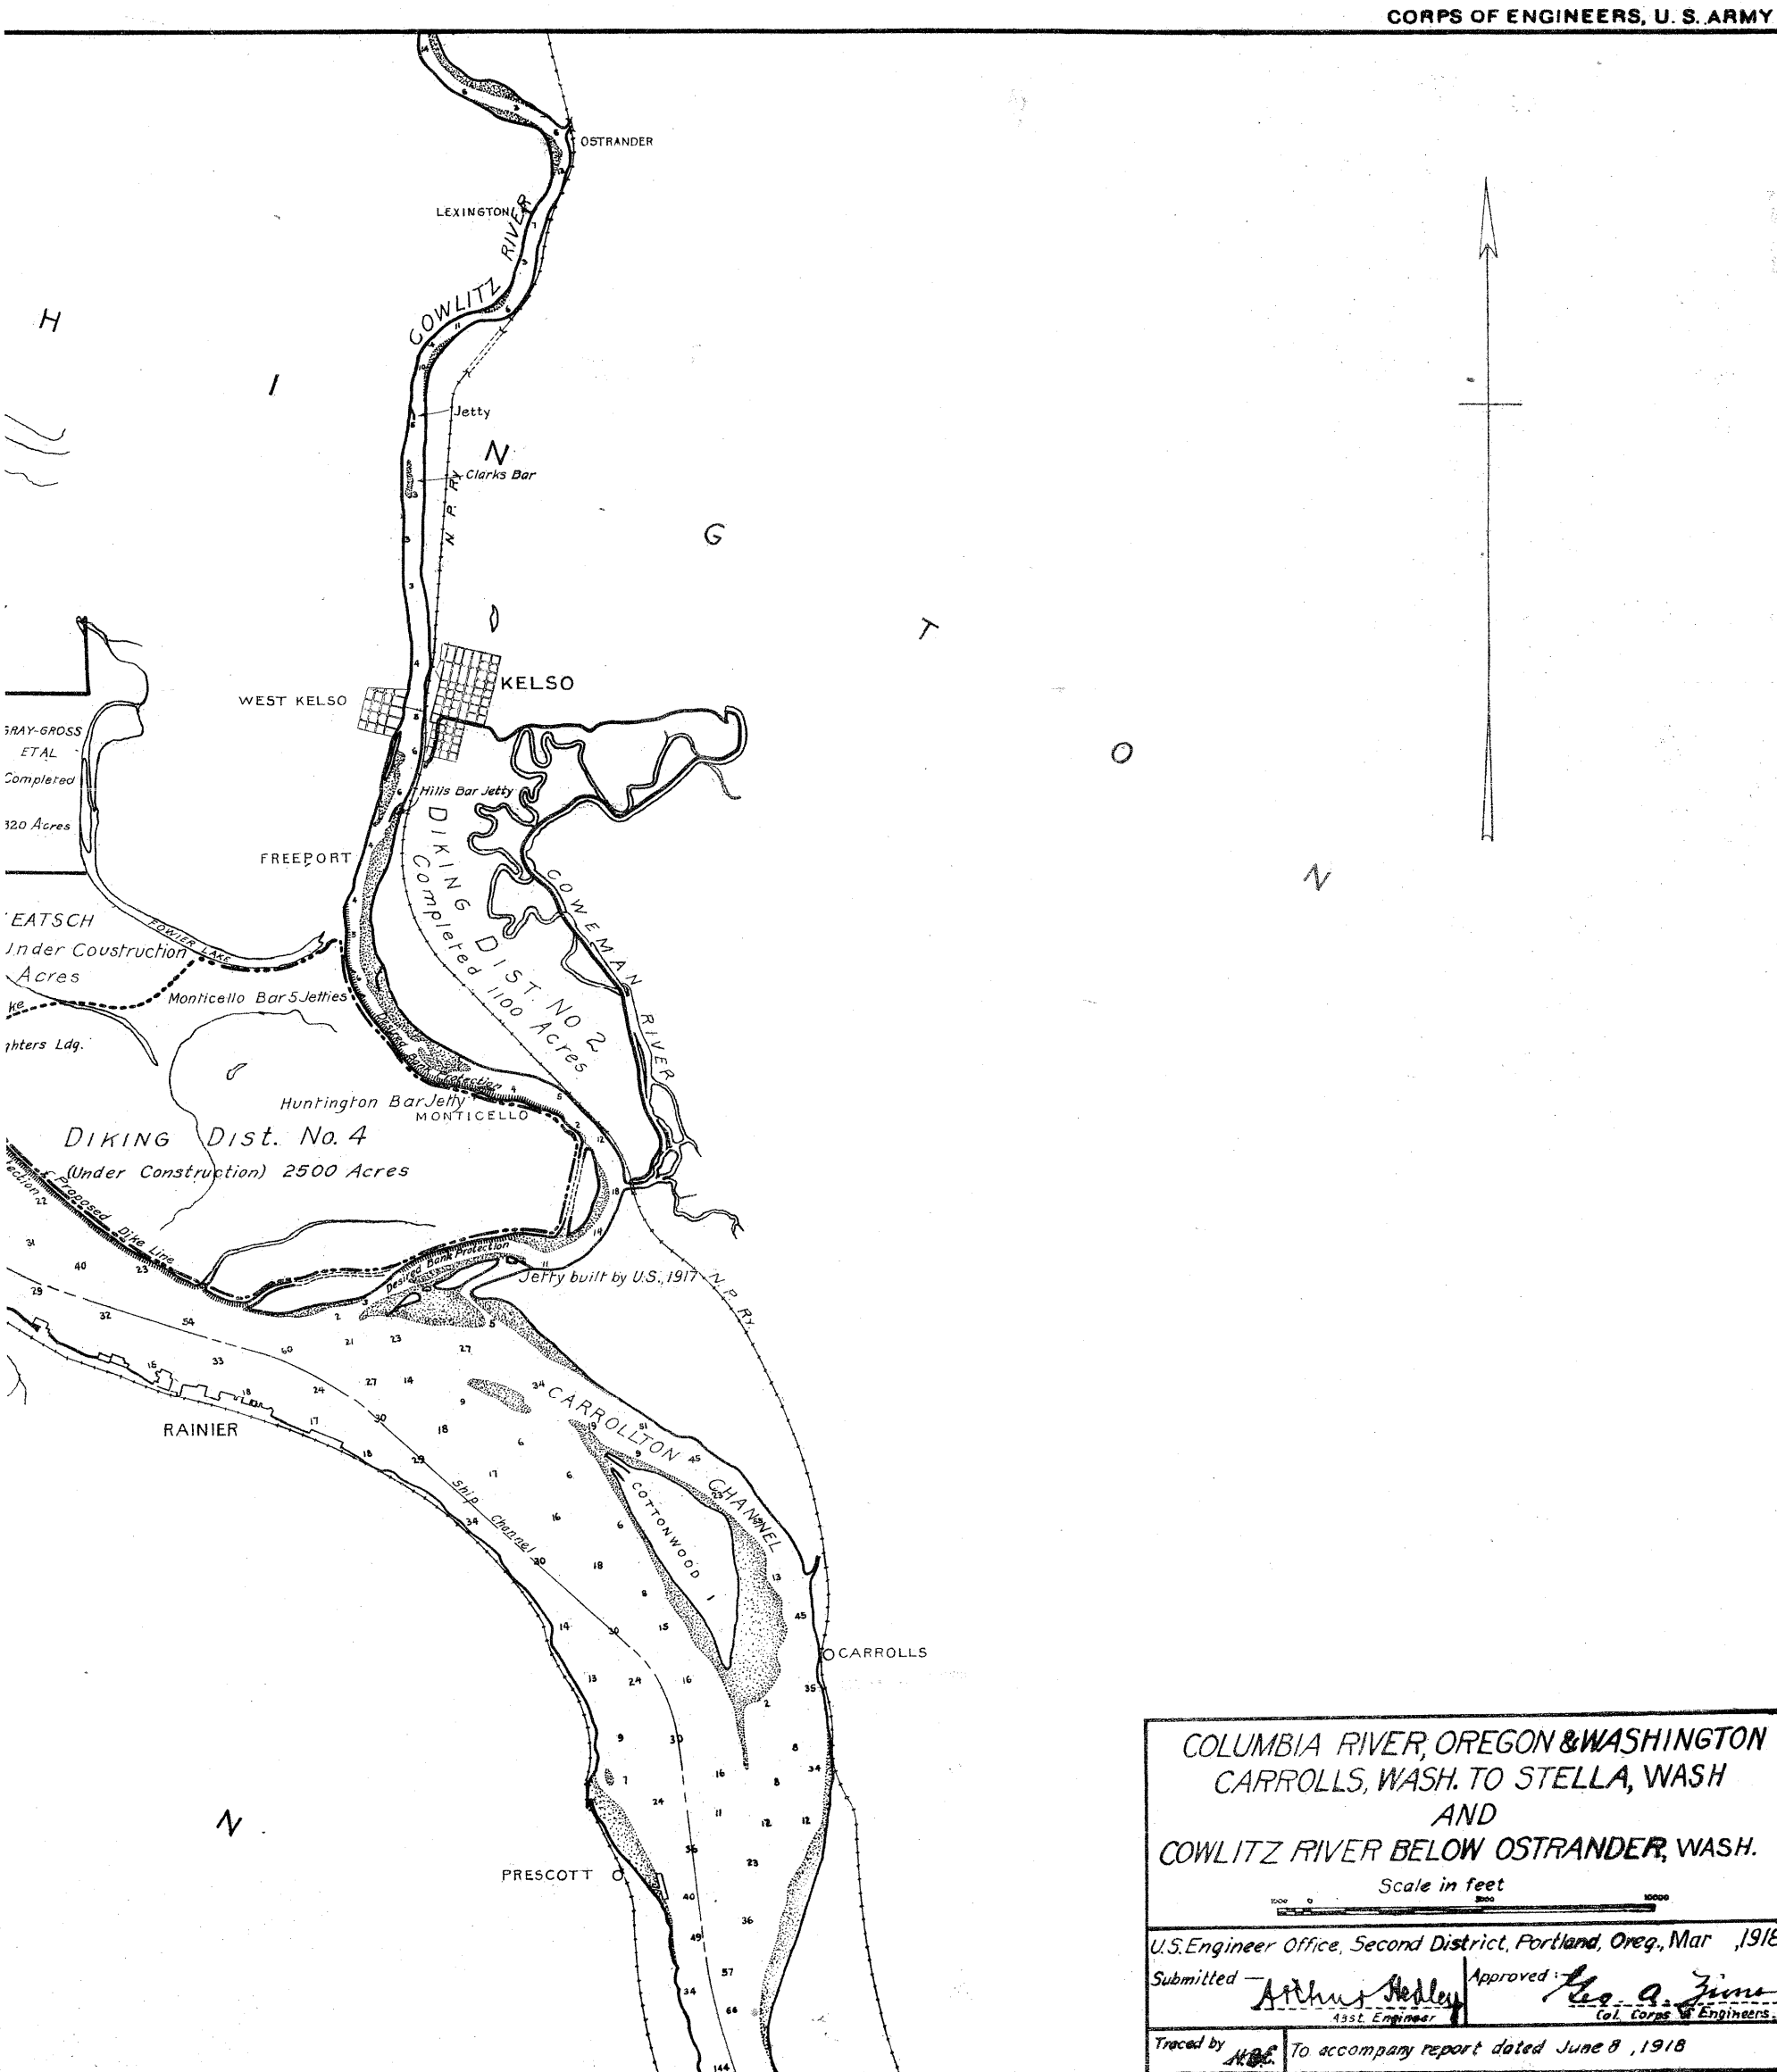

COLUMBIA RIVER, OREGON & WASHINGTON
CARROLLS, WASH. TO STELLA, WASH
AND
COWLITZ RIVER BELOW OSTRANDER, WASH.

Scale in feet

U.S. Engineer Office, Second District, Portland, Oreg., Mar 1918.

Submitted — Arthur Hedley, Asst. Engineer

Approved: Geo. A. Zinn, Col. Corps of Engineers.

Traced by H.B.C.

To accompany report dated June 8, 1918

Pg. 2062
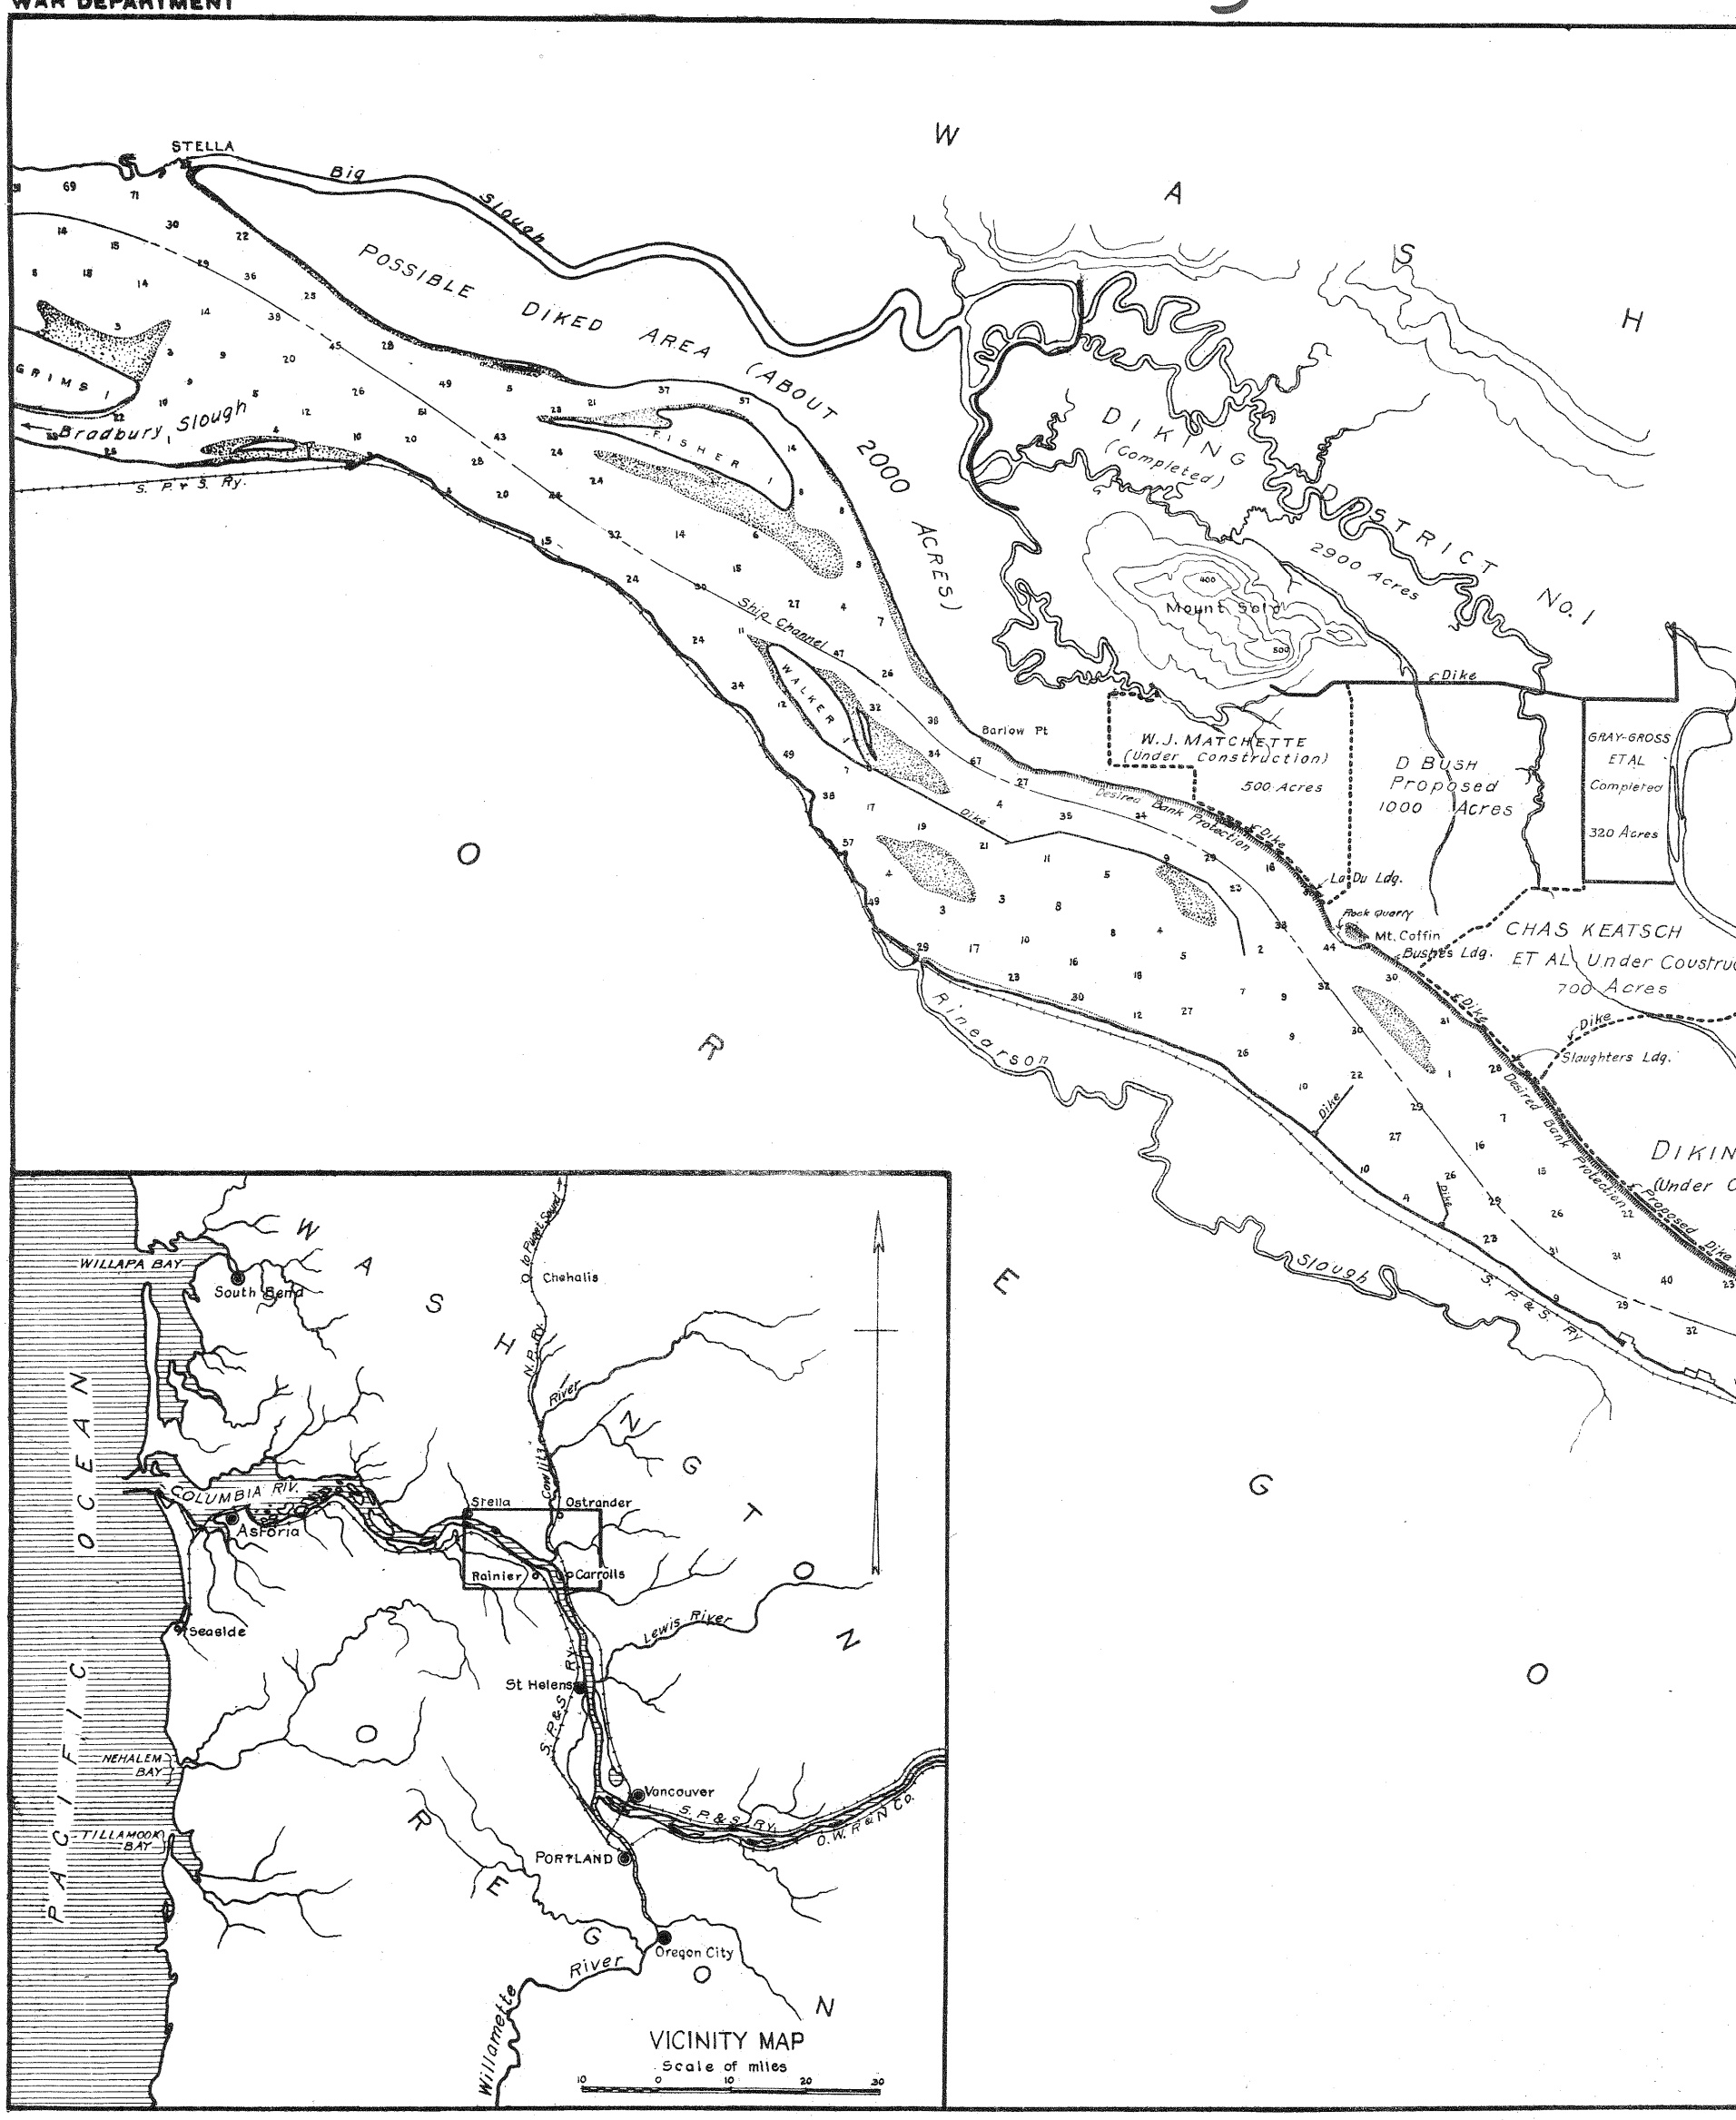
WAR DEPARTMENT